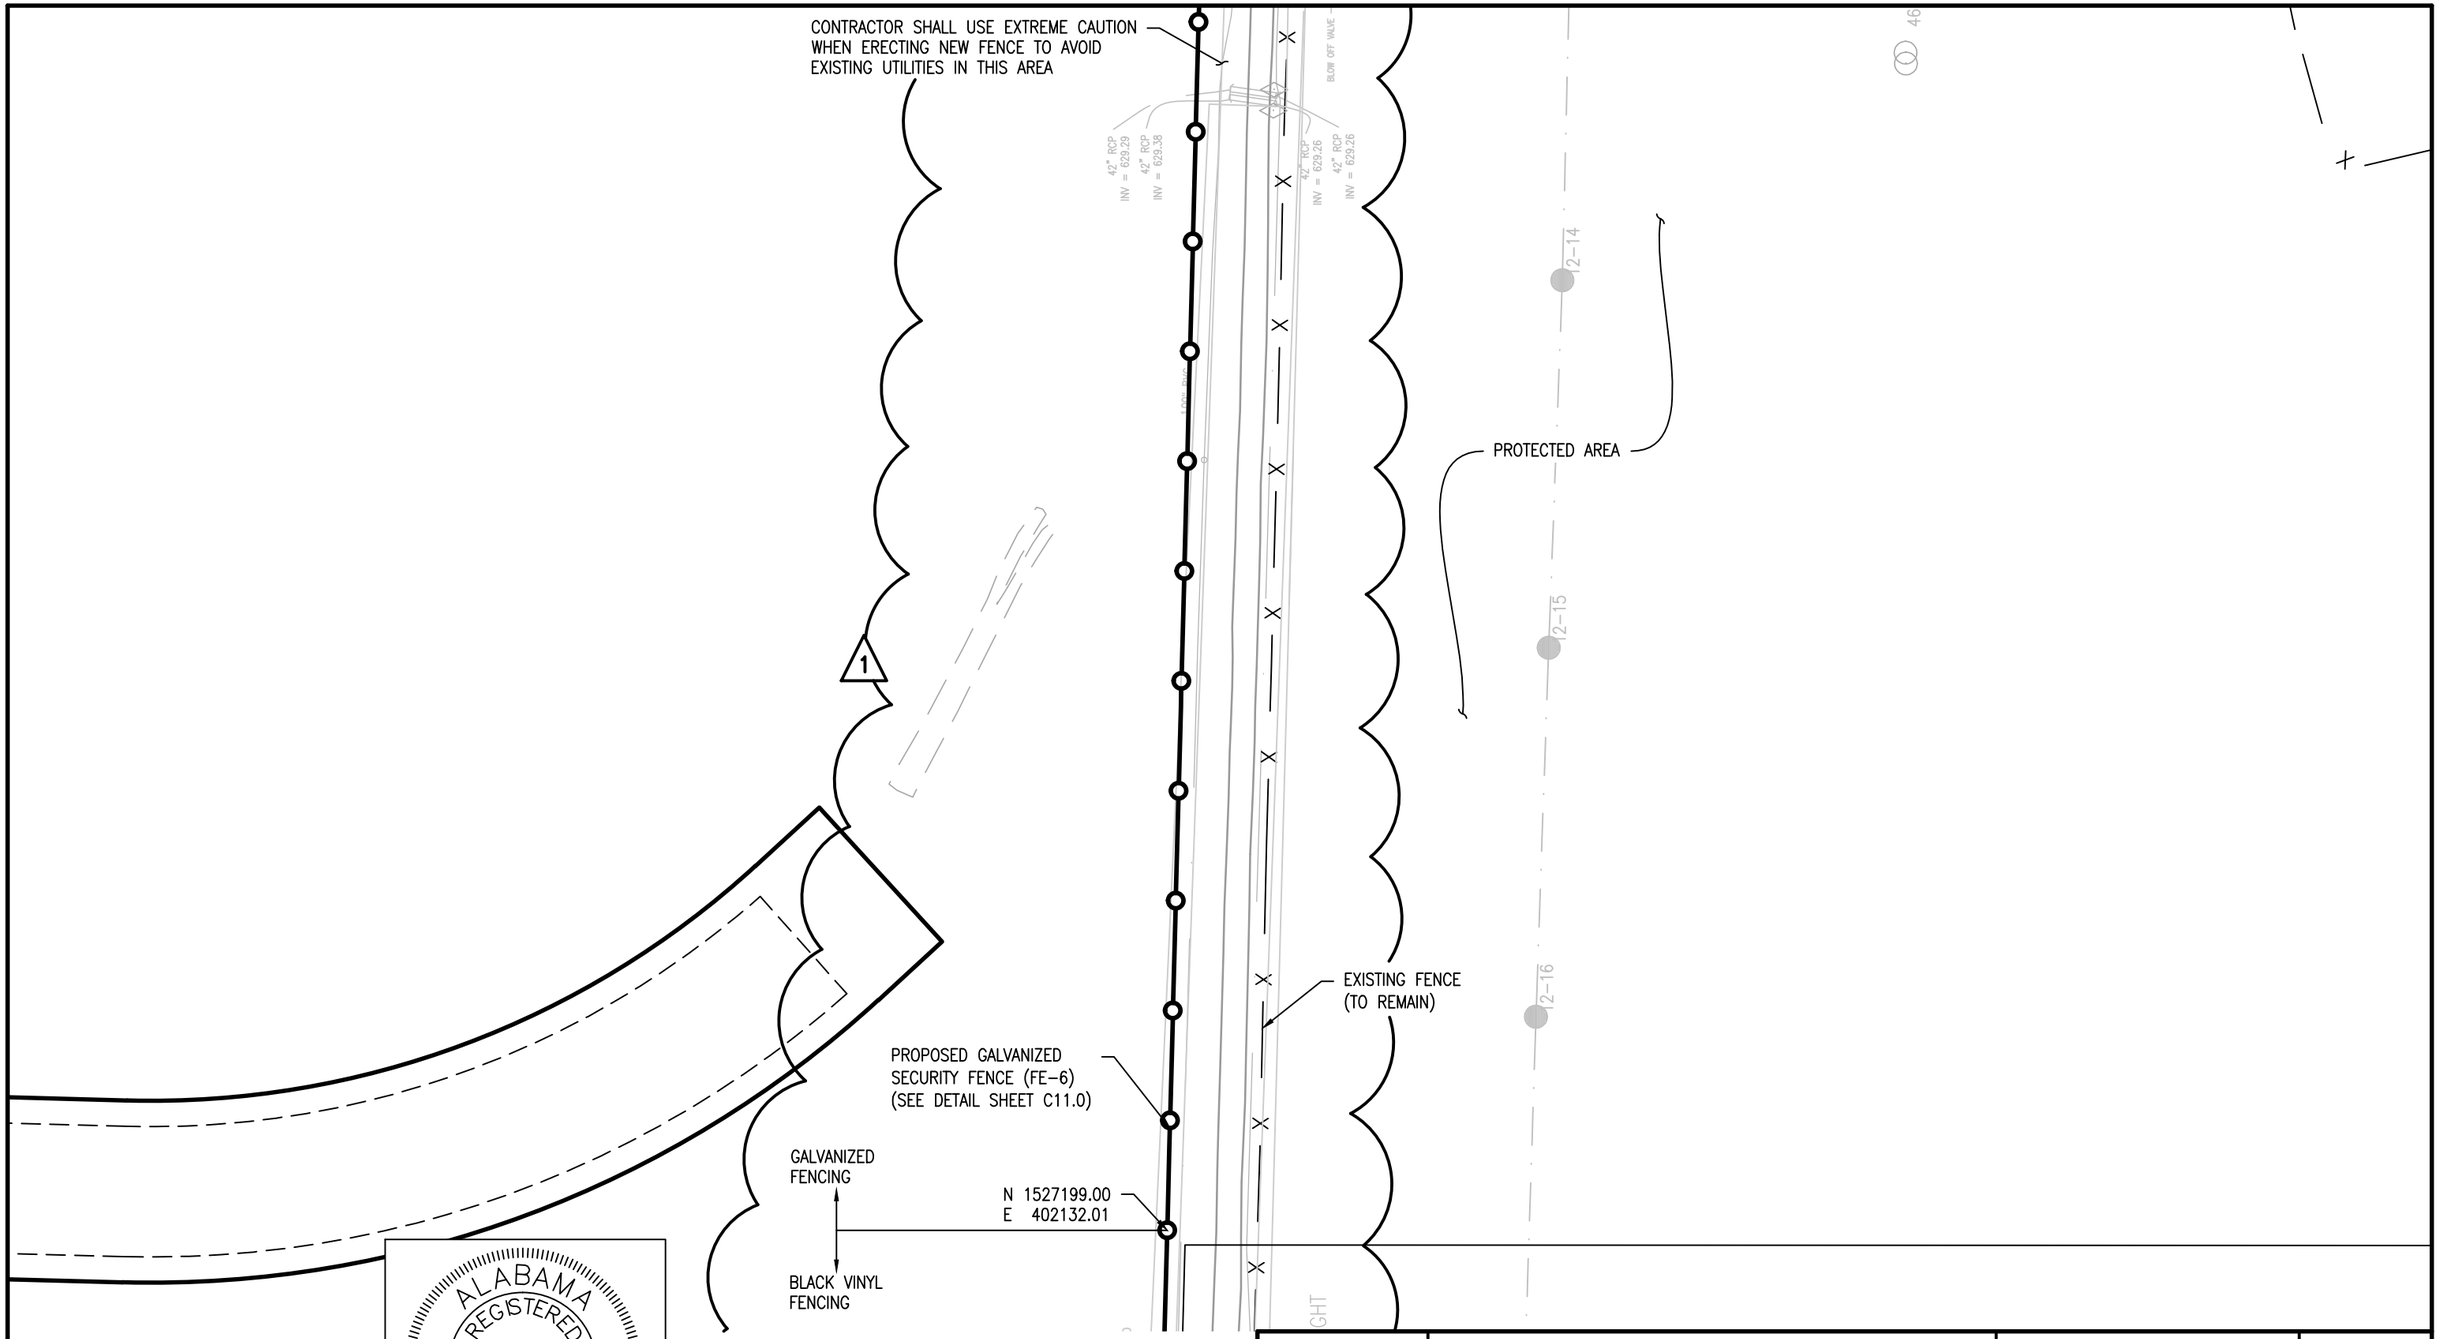

HUNTSVILLE
The Star of Alabama

ALABAMA REGISTERED No. 26754 PROFESSIONAL ENGINEER TIMOTHY A. ROBERTS
1/4/2010

LBYD

Project	Project No.	Date
REDSTONE GATEWAY - PACKAGE 1A	302-00-002A	1/4/2011
Drawing Title: FENCING PLAN - (SHEET C4.8)		Drawing No. CSD 3

305 Church Street Suite 719 ▲ Huntsville, Alabama 35801
Phone (256) 533-1575 ▲ Fax (256) 833-1744 ▲ www.lbyd.com