ALABAMA LICENSED No. 24426 PROFESSIONAL ENGINEER CRAIG CARDEN

5/26/11

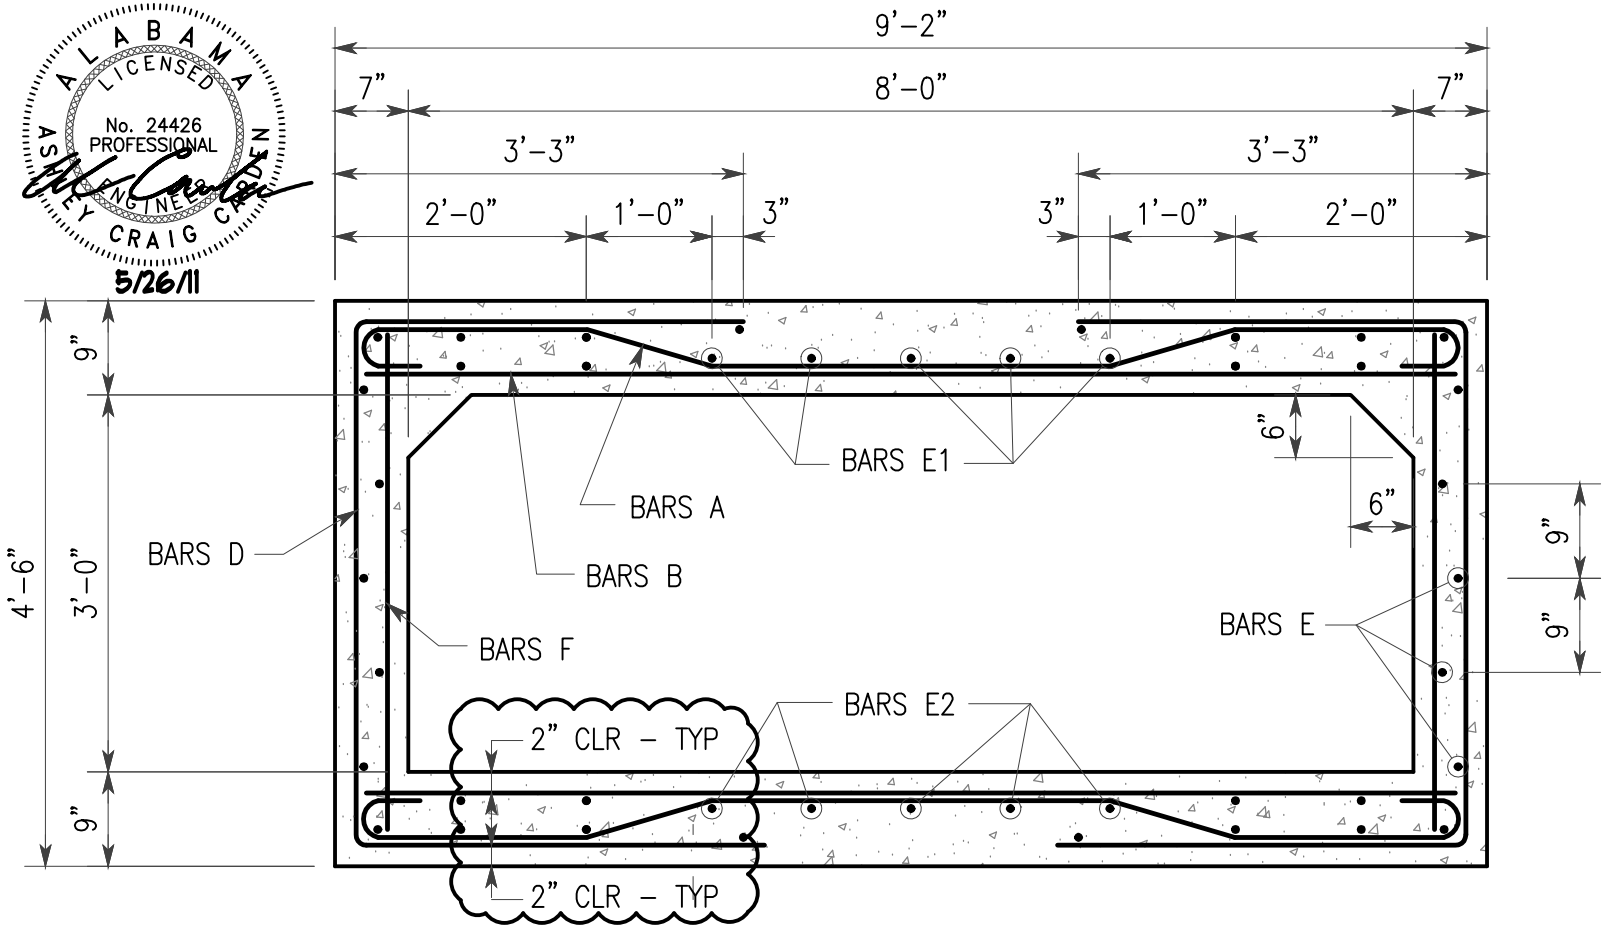


| LINE | CLEAR SIZE | A | B | FILL | A BARS | B BARS | D BARS | E BARS | E1 BARS | E2 BARS | F BARS |
|---|---|---|---|---|---|---|---|---|---|---|---|
| A-2 | 8'-0"x3'-0" | 9" | 7" | ±5'-0" | #5@13 | #5@13 | #5@6 1/2 | #4@9 | #4@12 | #4@12 | #4@12 |

LBYD

| Project | Project No. | Date |
|---|---|---|
| REDSTONE GATEWAY | 302-10-002A | 5-11-11 |
| Drawing Title: A-2 CULVERT CROSS SECTION AT KDT ROUTE | | Drawing No. SK-1 |

305 Church Street Suite 719 ▲ Huntsville, Alabama 35801
Phone (256) 533-1575 ▲ Fax (256) 533-1744 ▲ www.lbyd.com