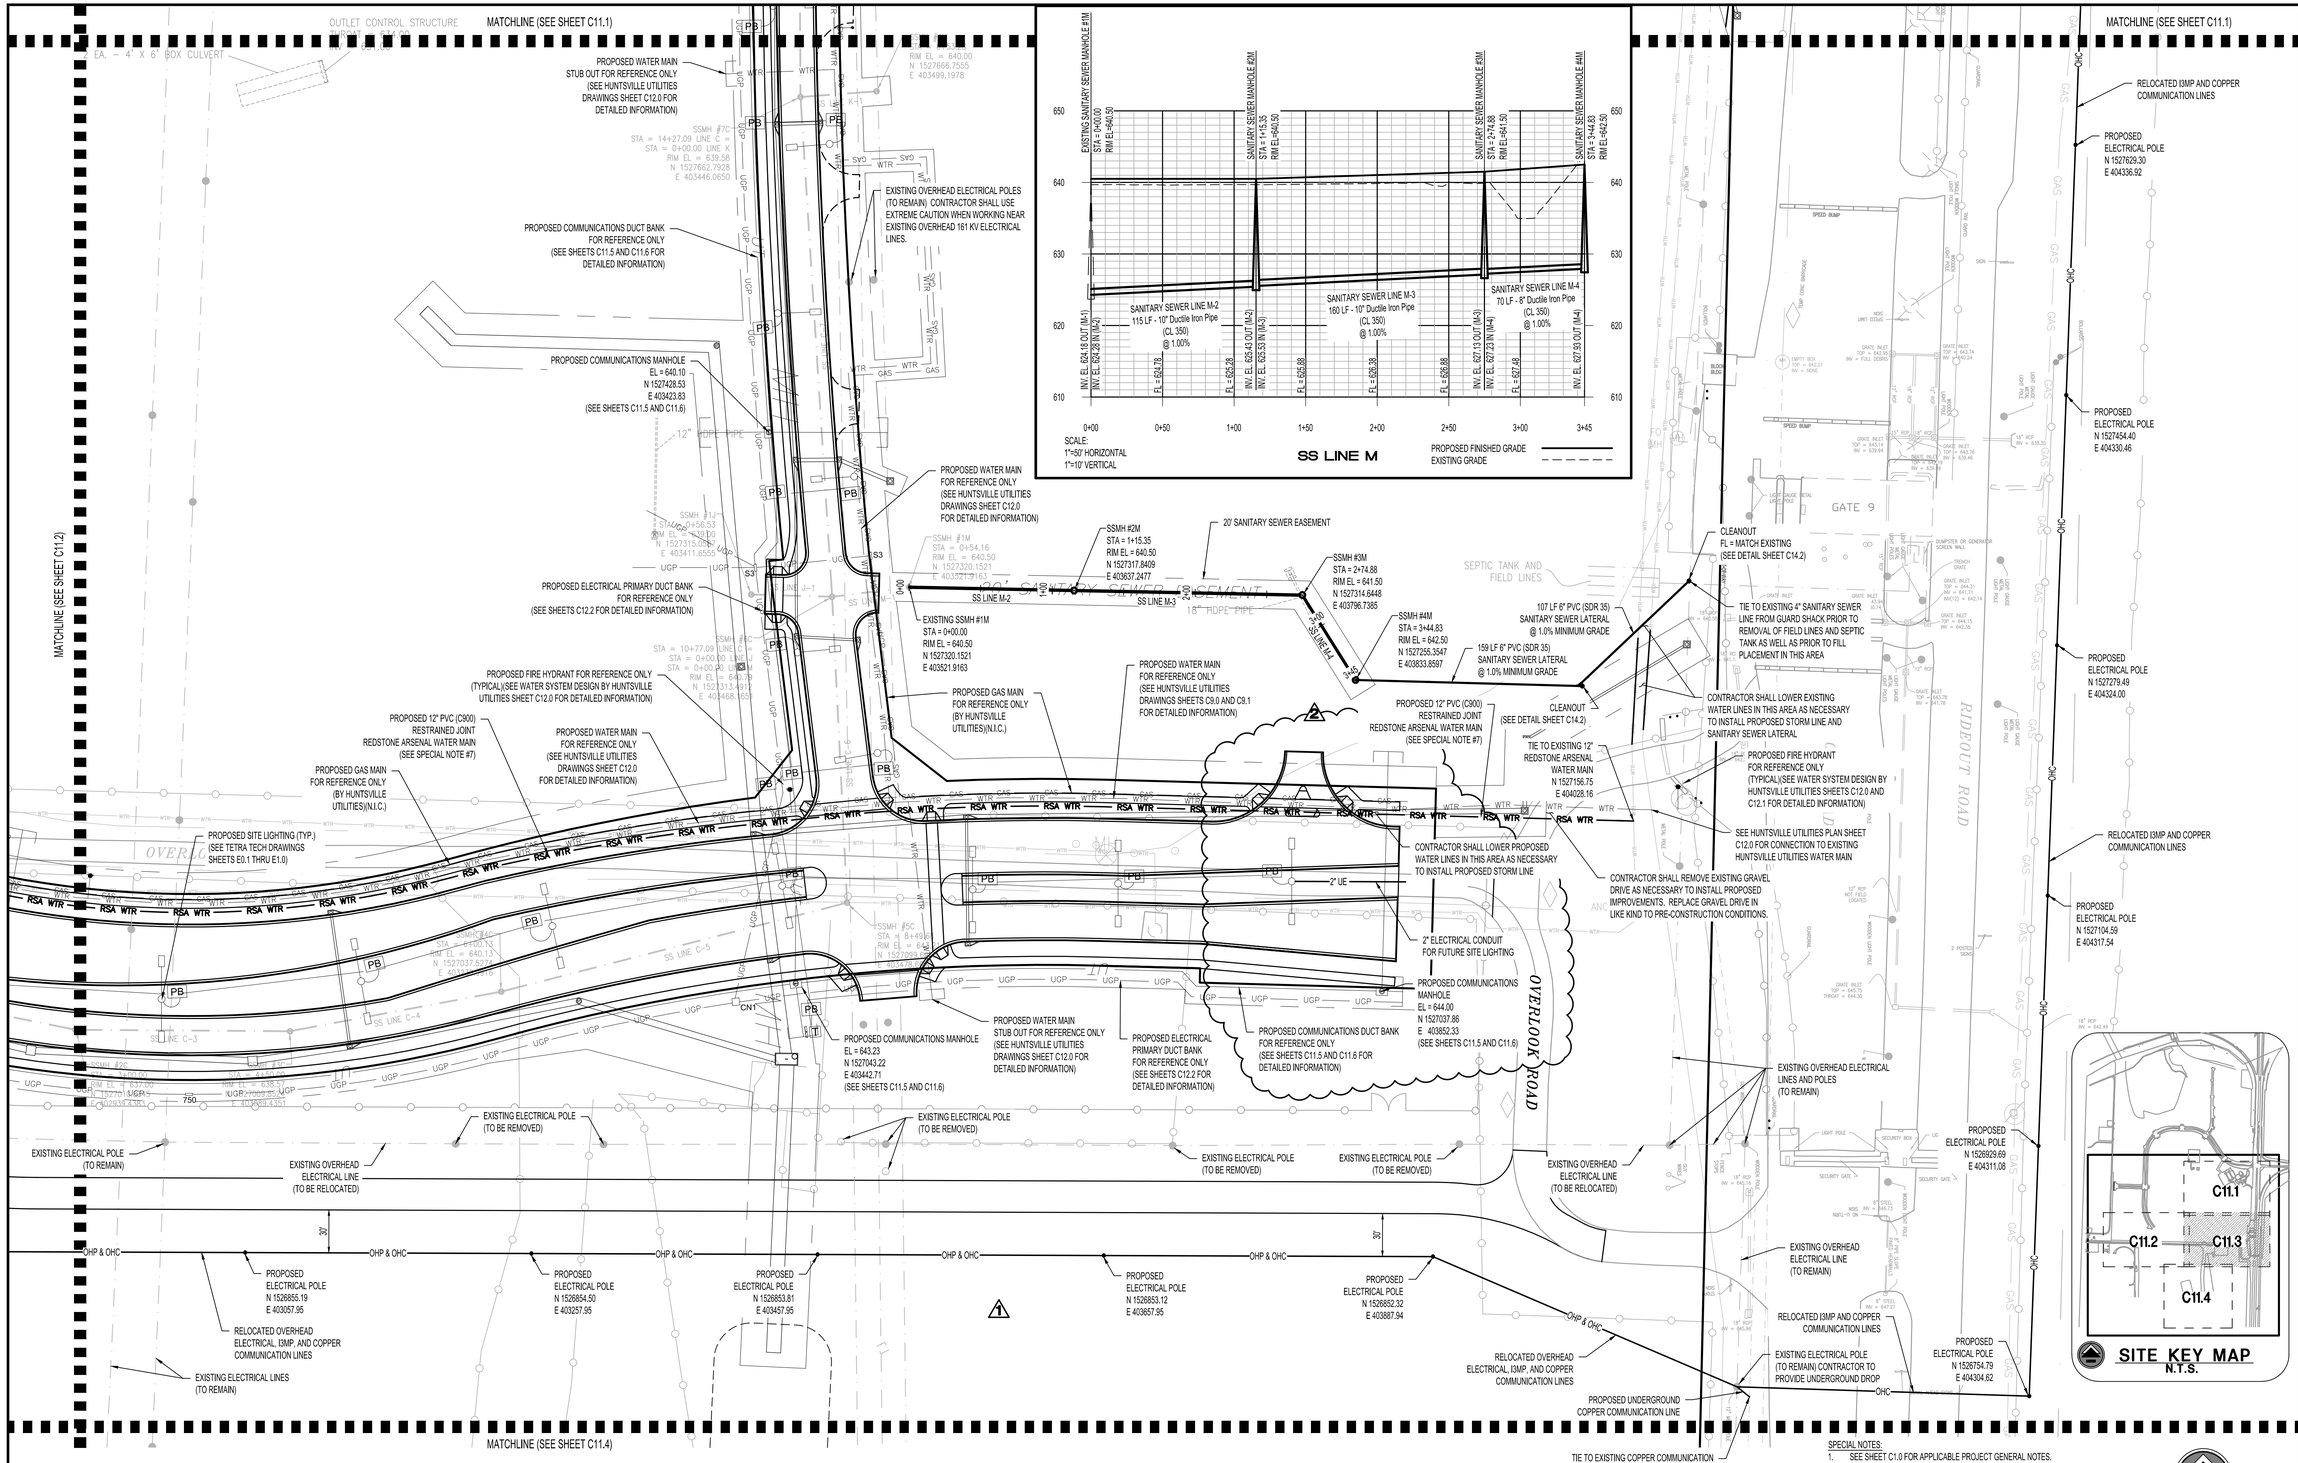

NOTE:
CONTRACTOR SHALL CONTACT REDSTONE ARSENAL-NEC TO COORDINATE THE FIBER AND COPPER RELOCATIONS AND CONNECTIONS.

REDSTONE ARSENAL - NEC CONTACTS
CONTACT: GARY SHELTON
PH: 256-876-5150
EMAIL: DONALD.SHELTON@US.ARMY.MIL
CONTACT: RONNIE EASTERWOOD
PH: 256-876-1201
EMAIL: CHARLES.R.EASTERWOOD.CTR@MAIL.MIL

SPECIAL NOTES:
1. SEE SHEET C1.0 FOR APPLICABLE PROJECT GENERAL NOTES.
2. SEE SHEET C12.0 FOR WATER SYSTEM DESIGN.
3. SEE SHEET C12.1 FOR ELECTRICAL SYSTEM DESIGN.
4. SEE SHEETS C11.5 AND C11.6 FOR COMMUNICATIONS DUCT BANK DESIGN.
5. SEE SHEET C14.4 FOR TYPICAL UTILITY PLACEMENT CROSS SECTION.
6. SEE SHEETS C9.0 THRU C9.10 FOR STORM DRAINAGE INFORMATION.
7. 7. CONTRACTOR SHALL INSTALL REDSTONE ARSENAL WATER MAIN WITH 48" MINIMUM COVER WITH DETECTABLE WARNING TAPE 24" ABOVE PIPE AND NOTE AS REDSTONE ARSENAL WATER IN LIEU OF HUNTSVILLE UTILITIES WATER.
8. SEE SHEETS E0.1 THRU E1.0 FOR STREET LIGHTING LAYOUT AND DESIGN.

LBYD
Civil and Structural Engineers
Birmingham, Alabama
Atlanta, Georgia
Huntsville, Alabama
Tampa Bay, Florida
www.lbyd.com

LBYD Project Number
302-10-002A

LBYD, Inc.
305 Church Street SW
Suite 719
Huntsville, AL 35801
Phone (256) 533-1575
Fax (256) 533-1744

© copyright 2011
These drawings and design intent are the sole property of City of Huntsville which may not be reproduced without written permission.

ALABAMA REGISTERED No. 26754 PROFESSIONAL ENGINEER
4/10/2012

HUNTSVILLE The Star of Alabama

UTILITY PLAN

REDSTONE GATEWAY - PACKAGE 1F ROADWAY IMPROVEMENTS

CITY OF HUNTSVILLE
HUNTSVILLE, ALABAMA

REV	DATE	DRAWN	CHECKED	DESCRIPTION	TMP/FC	REAL ESTATE	COM RDWER	DRAINAGE
2	4/10/12	TBE	TAR	ADDENDUM #2				
1	1/30/12	TBE	TAR	STORM & GRADING RE-DESIGN				

DRAWN: BSJ
CHECKED: RAN
DATE: JANUARY 27, 2012

C11.3