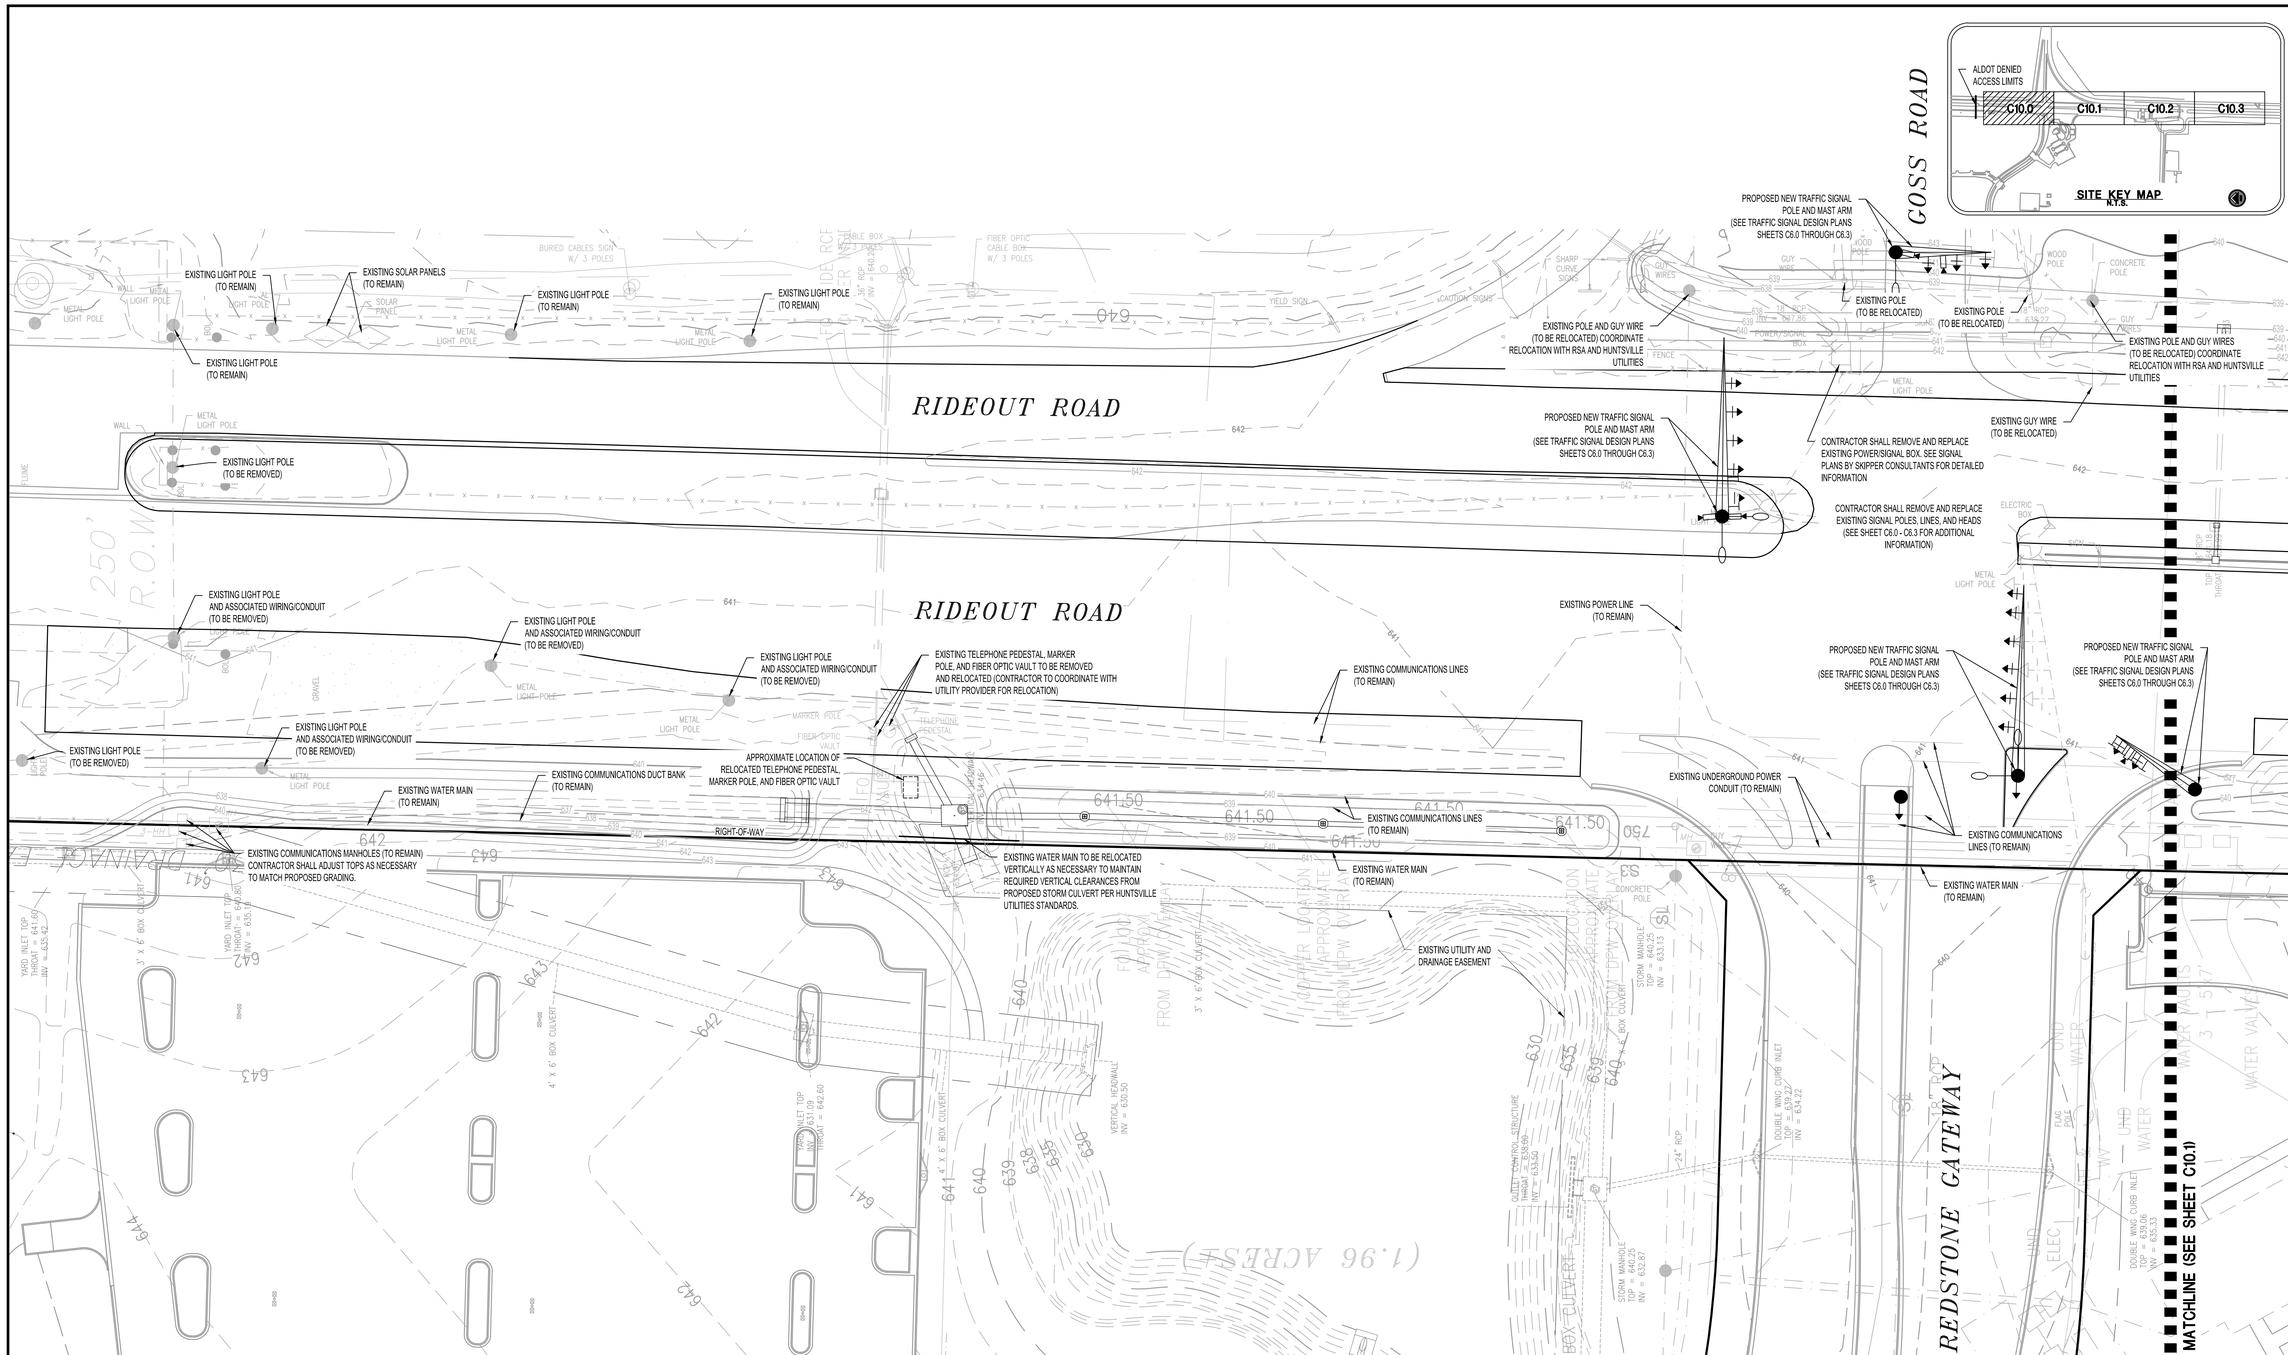

SPECIAL NOTES:

1. SEE SHEET C1.0 FOR APPLICABLE GENERAL NOTES.
2. SEE SHEETS C3.0 THROUGH C3.3 FOR EXISTING UTILITIES TO BE REMOVED OR RELOCATED.
3. SEE SHEETS C6.0 THROUGH C6.2 FOR PERMANENT TRAFFIC SIGNAL PLANS.
4. SEE SHEET C6.3 FOR TEMPORARY TRAFFIC SIGNAL REMOVAL.

LBYD
Civil and Structural Engineers
Birmingham, Alabama
Atlanta, Georgia
Huntsville, Alabama
Tampa Bay, Florida
www.lbyd.com

LBYD Project Number
302-10-002A

LBYD, Inc.
305 Church Street SW
Suite 719
Huntsville, AL 35801
Phone (256) 533-1575
Fax (256) 533-1744

© copyright 2011
These drawings and design intent are the sole property of City of Huntsville which may not be reproduced without written permission.

ALABAMA LICENSED No. 30400 PROFESSIONAL ENGINEER BRIAN SWINDLE MAR
11/14/2011

HUNTSVILLE
The Star of Alabama

UTILITY PLAN

REDSTONE GATEWAY - PACKAGE 1E
RIDEOUT ROAD INTERIM IMPROVEMENTS
CITY OF HUNTSVILLE
HUNTSVILLE, ALABAMA

REV	DATE	DRAWN	CHECKED	DESCRIPTION	DATE	TRAFFIC	B&A COATES	PC	DRAINAGE

DRAWN: BSJ
DATE: NOVEMBER 14, 2011
CHECKED: RAN
CONT. ROVER

C10.0

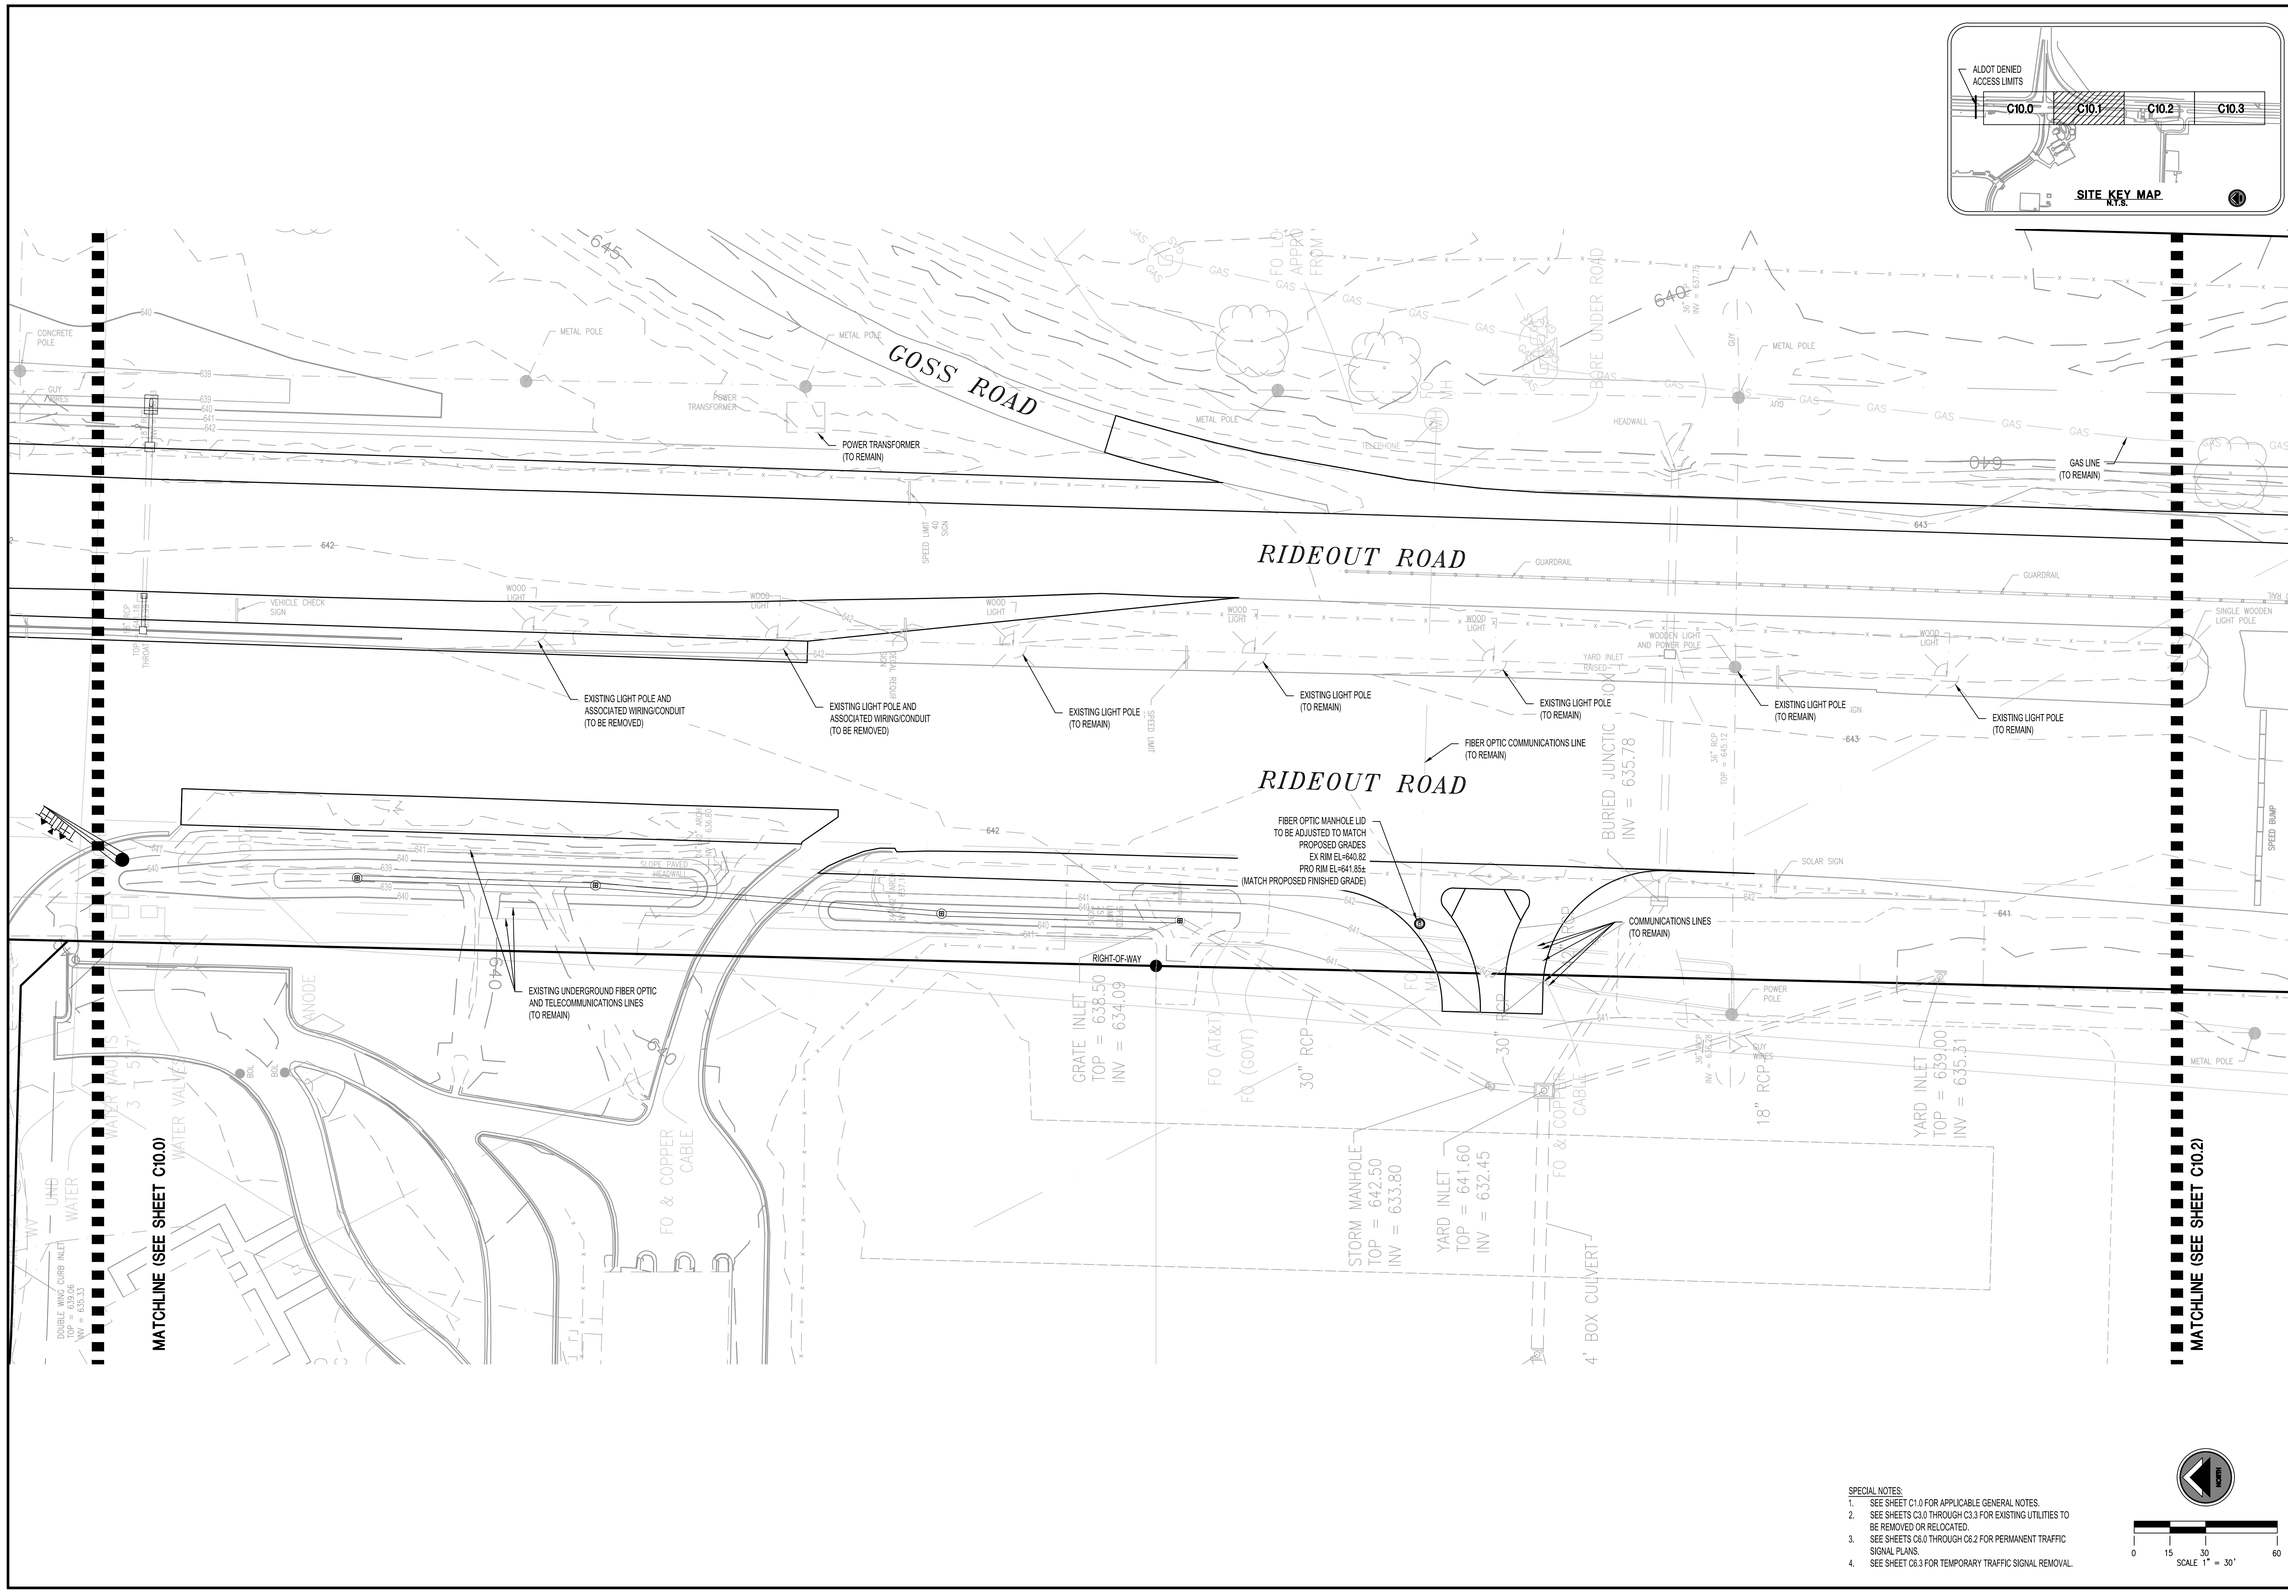

SPECIAL NOTES:

1. SEE SHEET C1.0 FOR APPLICABLE GENERAL NOTES.
2. SEE SHEETS C3.0 THROUGH C3.3 FOR EXISTING UTILITIES TO BE REMOVED OR RELOCATED.
3. SEE SHEETS C6.0 THROUGH C6.2 FOR PERMANENT TRAFFIC SIGNAL PLANS.
4. SEE SHEET C6.3 FOR TEMPORARY TRAFFIC SIGNAL REMOVAL.

LBYD
Civil and Structural Engineers
Birmingham, Alabama
Atlanta, Georgia
Huntsville, Alabama
Tampa Bay, Florida
www.lbyd.com

LBYD Project Number
302-10-002A

LBYD, Inc.
305 Church Street SW
Suite 719
Huntsville, AL 35801
Phone (256) 533-1575
Fax (256) 533-1744

© copyright 2011
These drawings and design intent are the sole property of City of Huntsville which may not be reproduced without written permission.

ALABAMA LICENSED No. 30400 PROFESSIONAL ENGINEER BRIAN SUMMAR
11/14/2011

HUNTSVILLE
The Star of Alabama

UTILITY PLAN

REDSTONE GATEWAY - PACKAGE 1E
RIDEOUT ROAD INTERIM IMPROVEMENTS
CITY OF HUNTSVILLE
HUNTSVILLE, ALABAMA

REV	DATE	DRAWN	CHECKED	DESCRIPTION	TRAFFIC	REAL ESTATE	PC	DRAINAGE

DRAWN: BSJ
CHECKED: RAN
DATE: NOVEMBER 14, 2011

C10.1

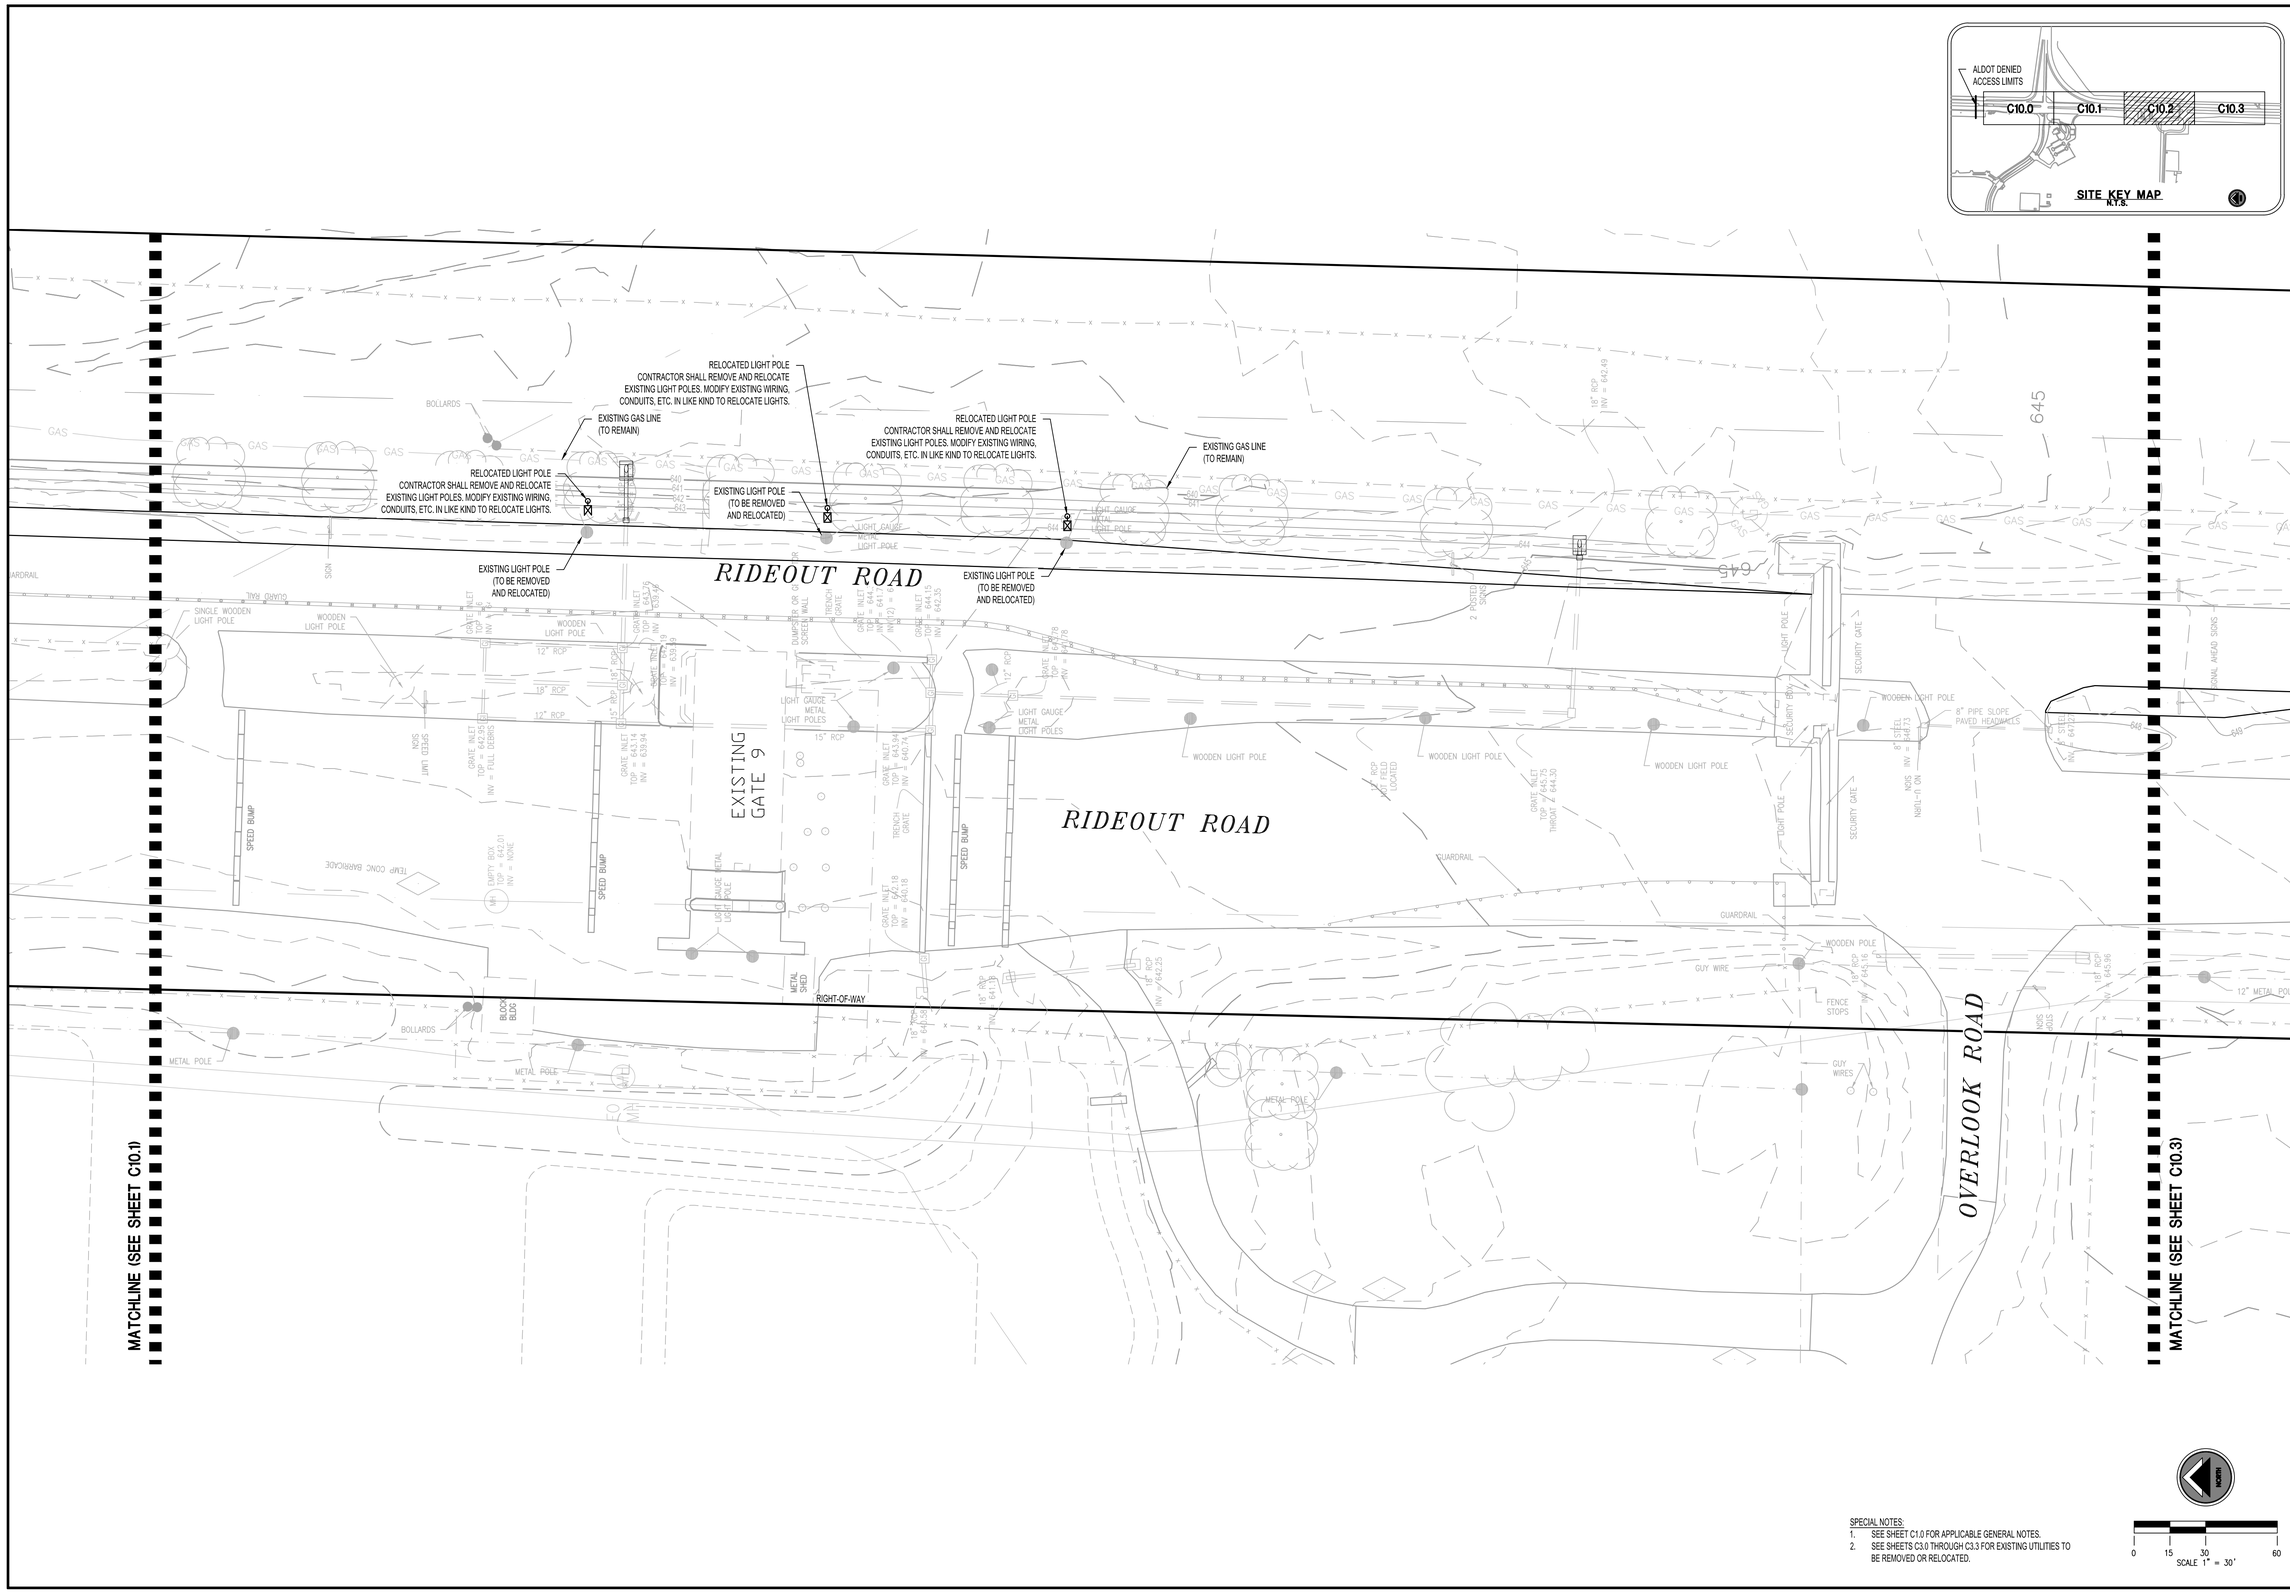

SPECIAL NOTES:
1. SEE SHEET C1.0 FOR APPLICABLE GENERAL NOTES.
2. SEE SHEETS C3.0 THROUGH C3.3 FOR EXISTING UTILITIES TO BE REMOVED OR RELOCATED.

LBYD
Civil and Structural Engineers
Birmingham, Alabama
Atlanta, Georgia
Huntsville, Alabama
Tampa Bay, Florida
www.lbyd.com

LBYD Project Number
302-10-002A

LBYD, Inc.
305 Church Street SW
Suite 719
Huntsville, AL 35801
Phone (256) 533-1575
Fax (256) 533-1744

© copyright 2011
These drawings and design intent are the sole property of City of Huntsville which may not be reproduced without written permission.

ALABAMA LICENSED No. 30400 PROFESSIONAL ENGINEER BRIAN SWINDLE MAR
11/14/2011

HUNTSVILLE
The Star of Alabama

UTILITY PLAN

REDSTONE GATEWAY - PACKAGE 1E
RIDEOUT ROAD INTERIM IMPROVEMENTS
CITY OF HUNTSVILLE
HUNTSVILLE, ALABAMA

REV	DATE	DRAWN	CHECKED	DESCRIPTION	TRAFFIC	REAL ESTATE	PE	DRAINAGE

DRAWN: BSJ
CHECKED: RAN
DATE: NOVEMBER 14, 2011
CONTRACT NO. 0514-E

C10.2

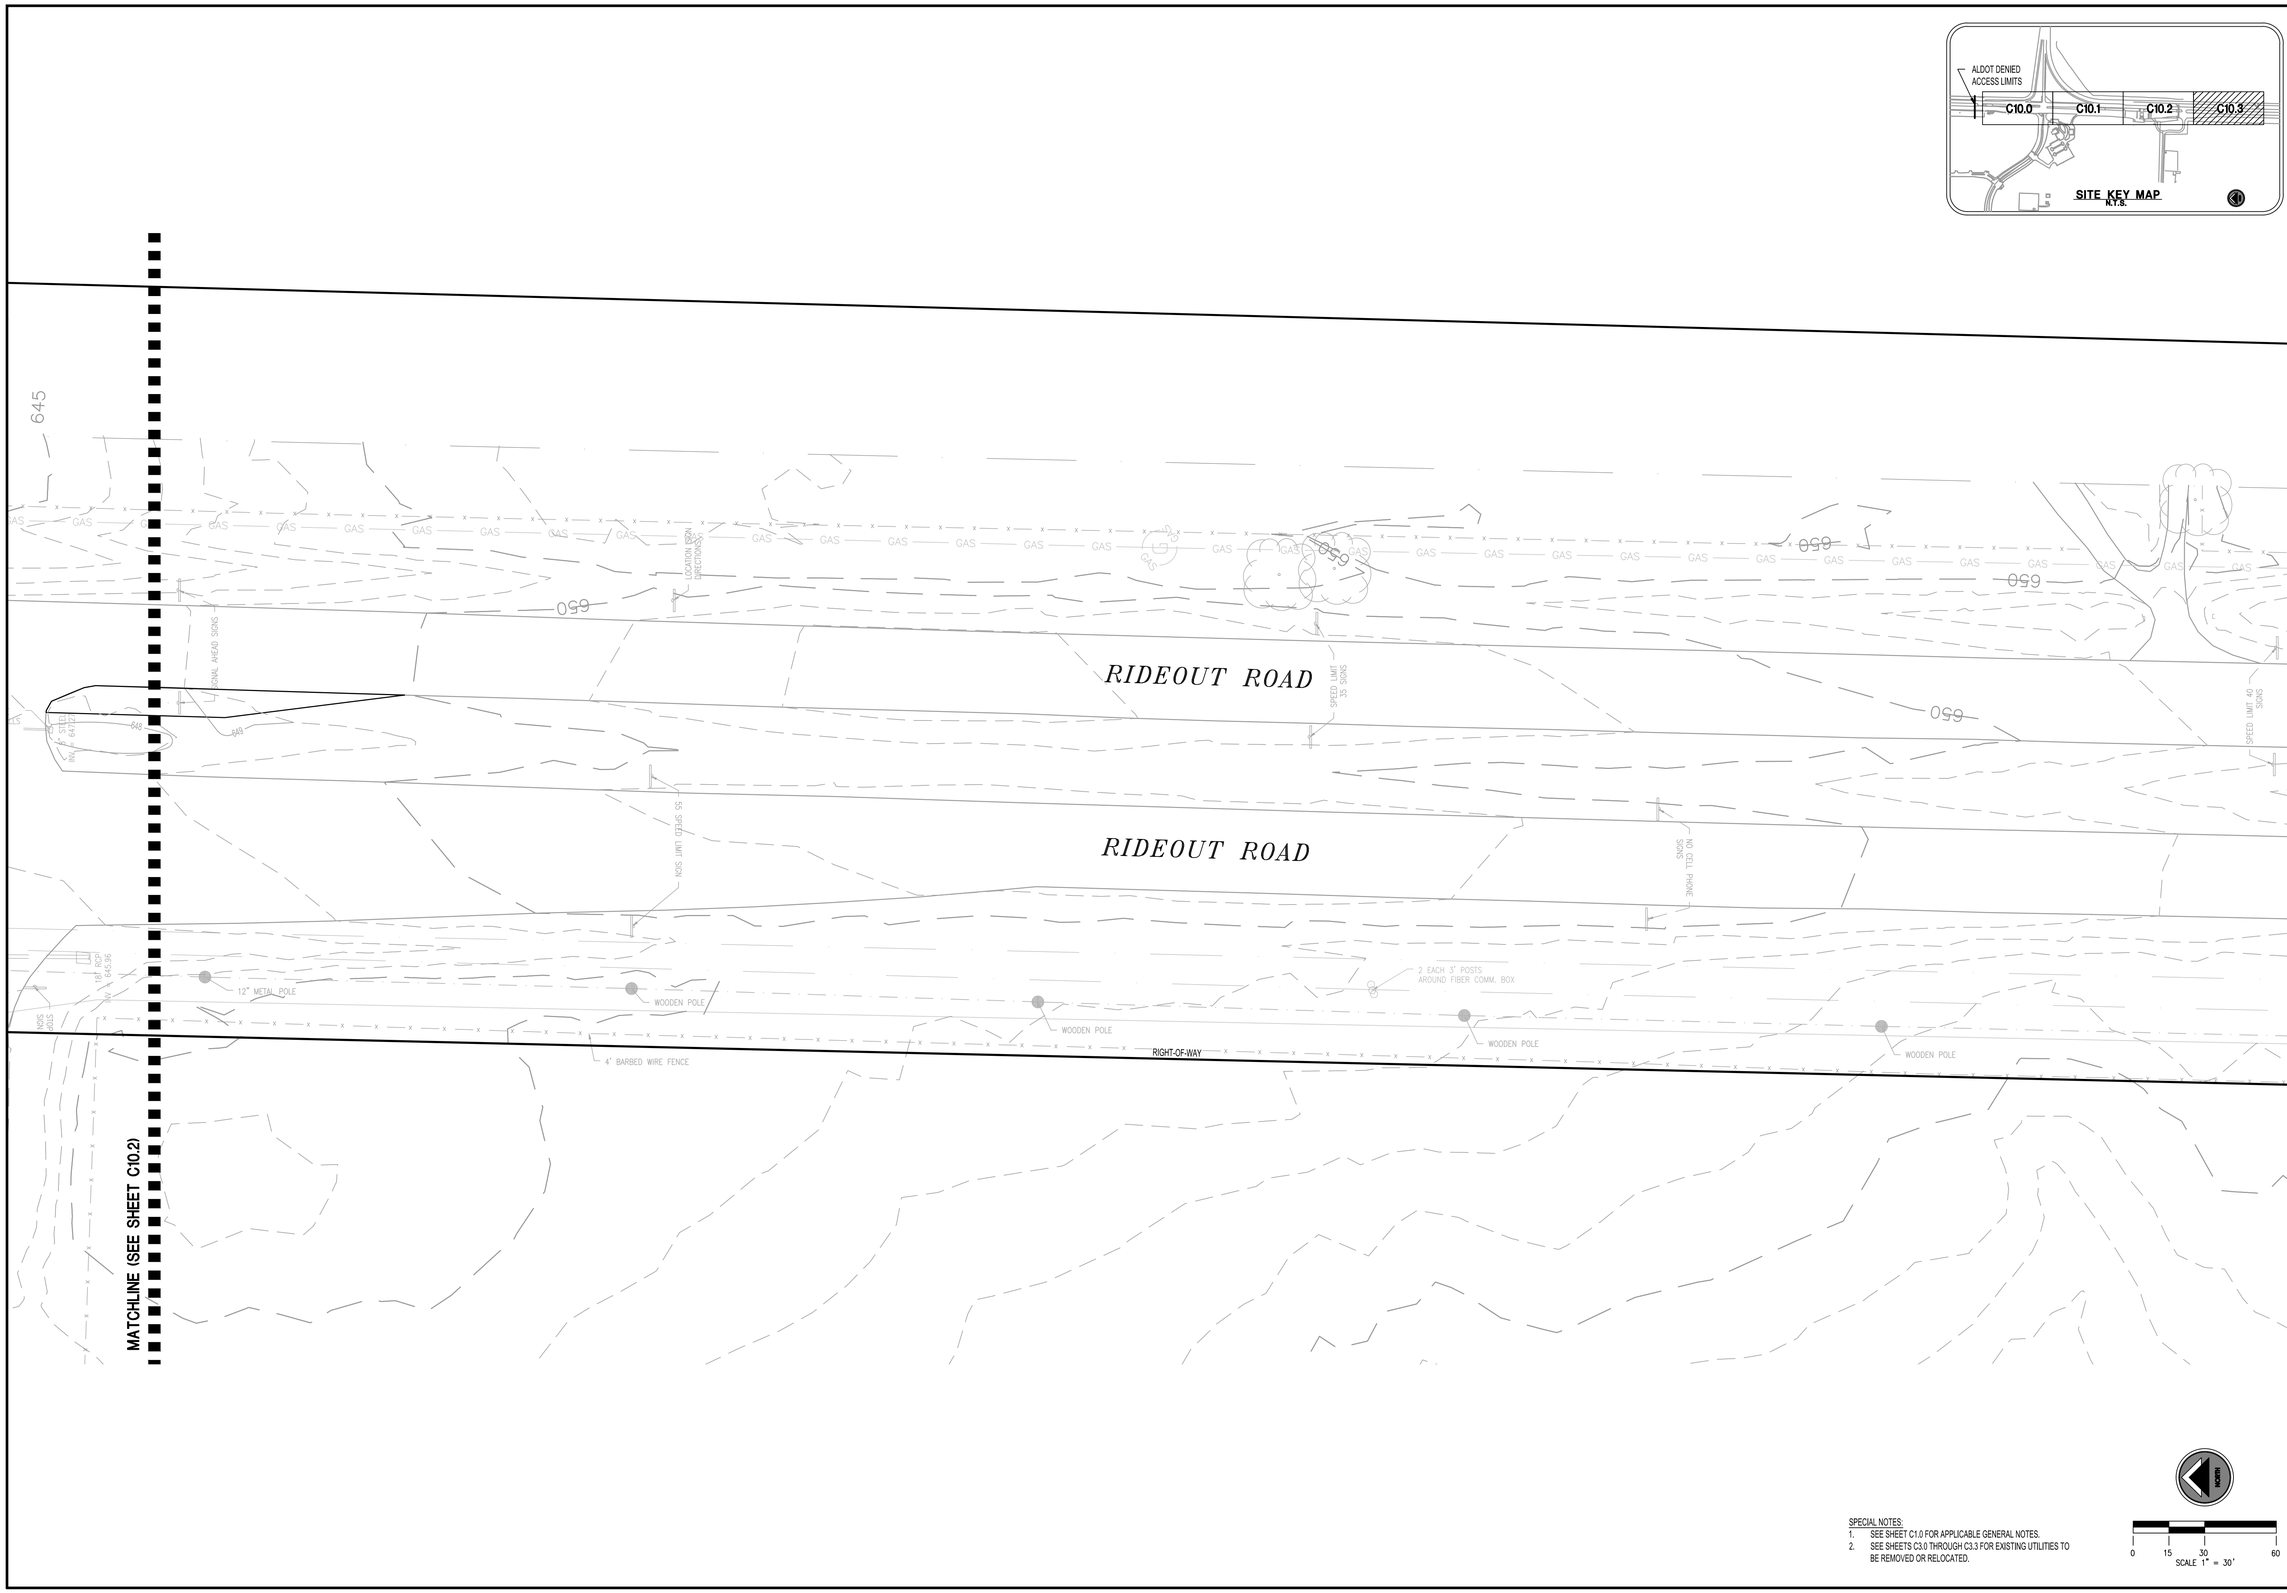

SPECIAL NOTES:

1. SEE SHEET C1.0 FOR APPLICABLE GENERAL NOTES.
2. SEE SHEETS C3.0 THROUGH C3.3 FOR EXISTING UTILITIES TO BE REMOVED OR RELOCATED.

LBYD
Civil and Structural Engineers
Birmingham, Alabama
Atlanta, Georgia
Huntsville, Alabama
Tampa Bay, Florida
www.lbyd.com

LBYD Project Number
302-10-002A

LBYD, Inc.
305 Church Street SW
Suite 719
Huntsville, AL 35801
Phone (256) 533-1575
Fax (256) 533-1744

© copyright 2011
These drawings and design intent are the sole property of City of Huntsville which may not be reproduced without written permission.

ALABAMA LICENSED No. 30400 PROFESSIONAL ENGINEER BRIAN S. MAR
11/14/2011

HUNTSVILLE
The Star of Alabama

UTILITY PLAN

REDSTONE GATEWAY - PACKAGE 1E
RIDEOUT ROAD INTERIM IMPROVEMENTS
CITY OF HUNTSVILLE
HUNTSVILLE, ALABAMA

REV	DATE	DRAWN	CHECKED	DESCRIPTION	TRAFFIC	REAL ESTATE	PE	DRAINAGE
						CON REVIEW		

DRAWN: BSJ
CHECKED: RAN
DATE: NOVEMBER 14, 2011

C10.3

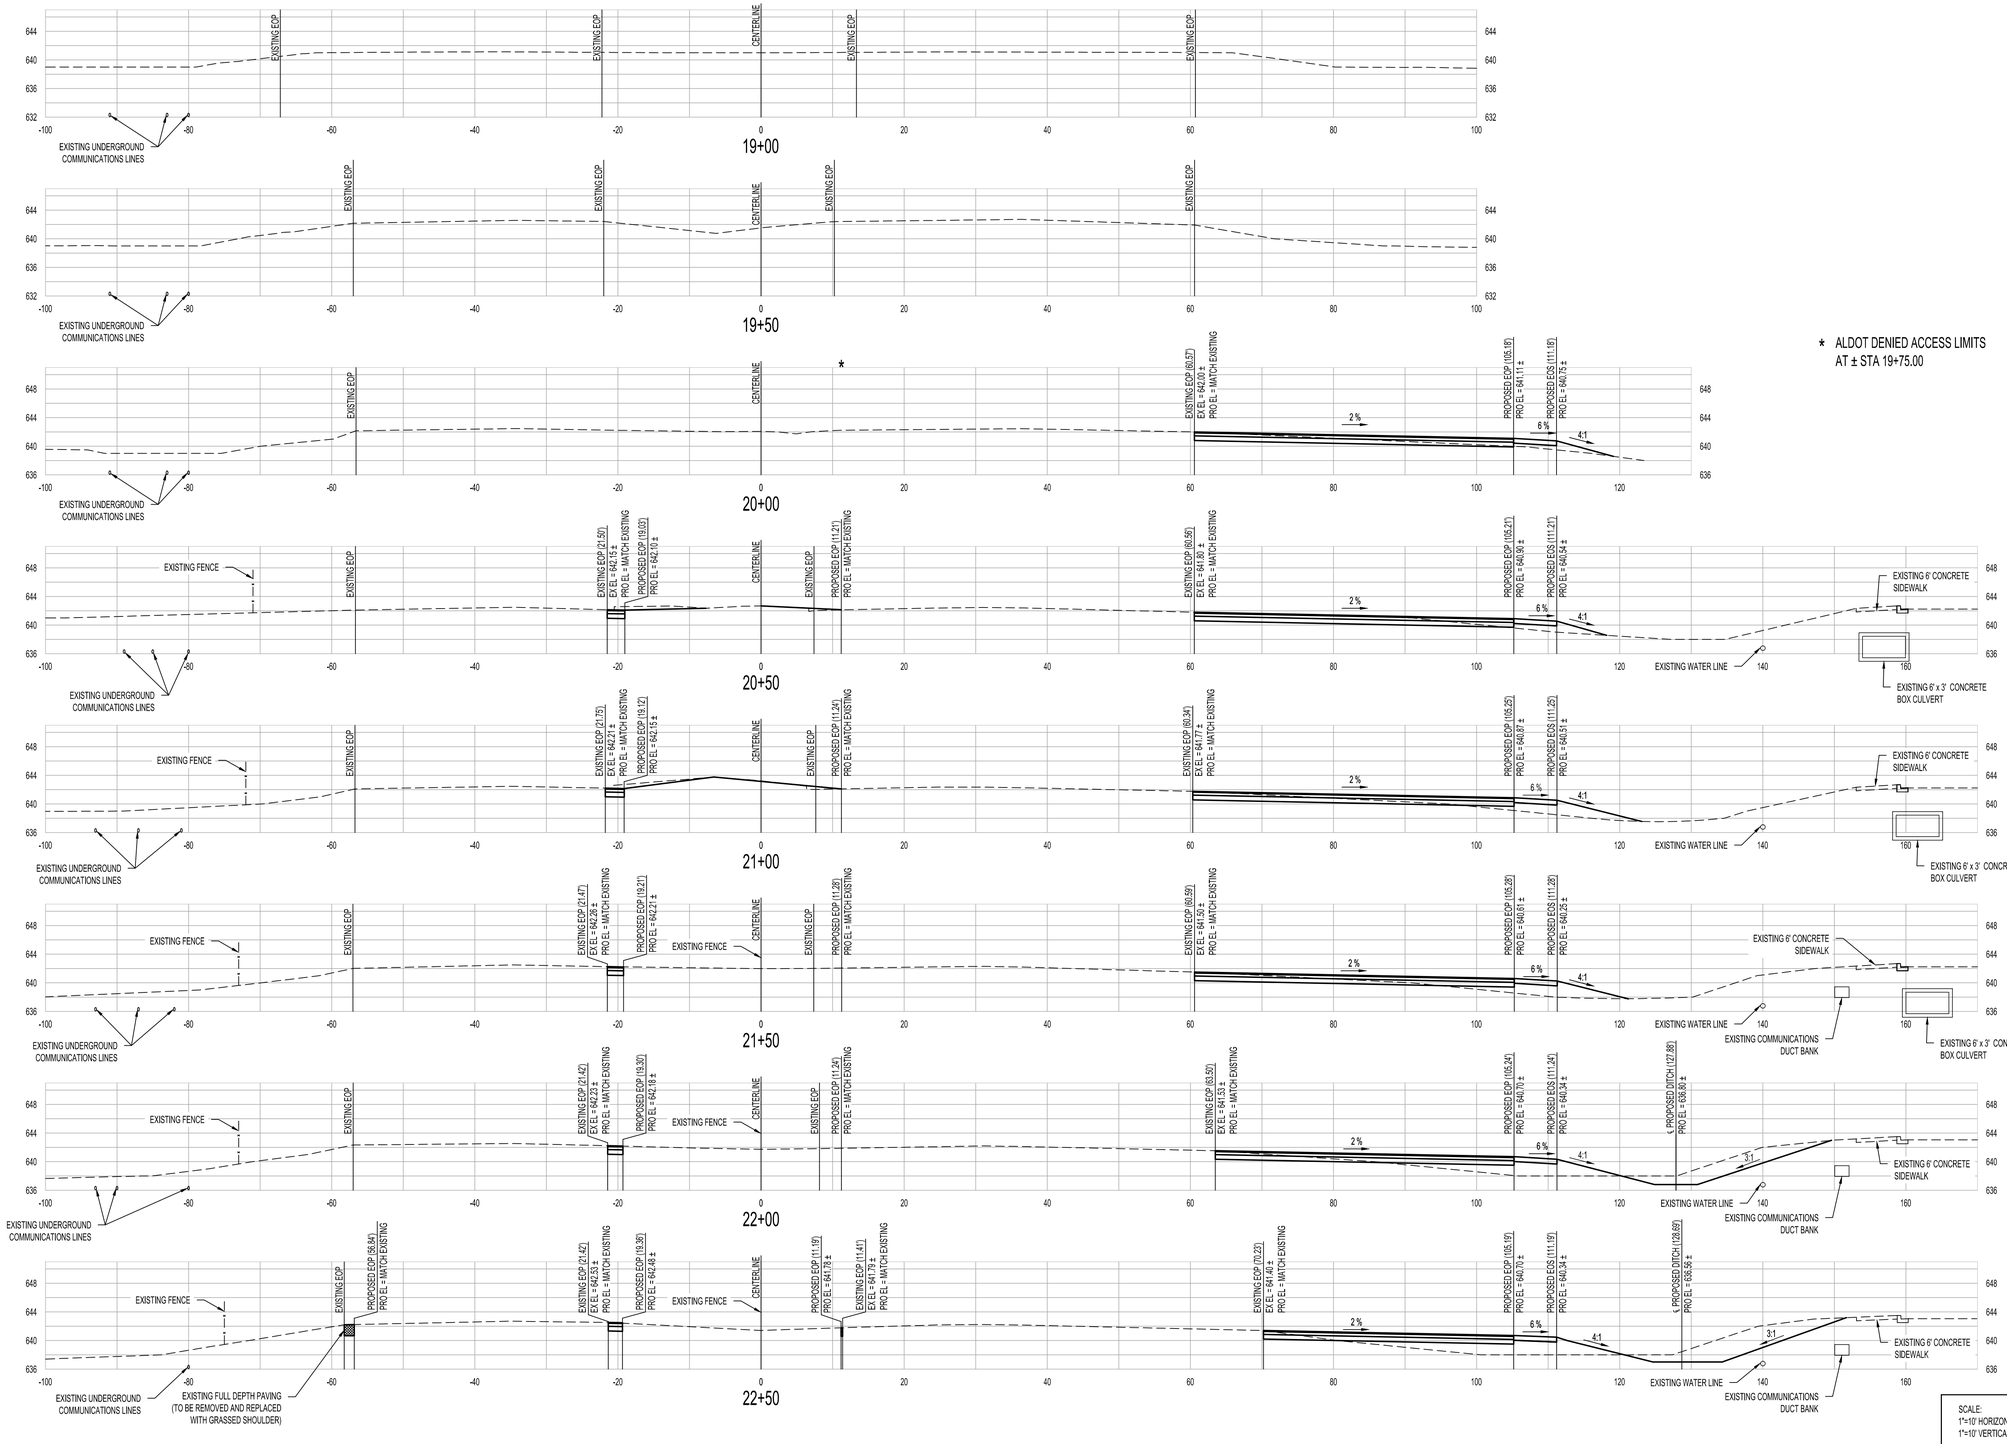

* ALDOT DENIED ACCESS LIMITS AT ± STA 19+75.00

SPECIAL NOTES:
1. SEE SHEETS C9.0 TO C9.3 FOR ALL PROPOSED GRADES.

SCALE:
1"=10' HORIZONTAL
1"=10' VERTICAL

PROPOSED GRADE
EXISTING GRADE

LBYD
Civil and Structural Engineers
Birmingham, Alabama
Atlanta, Georgia
Huntsville, Alabama
Tampa Bay, Florida
www.lbyd.com

LBYD Project Number
302-10-002A

LBYD, Inc.
305 Church Street SW
Suite 719
Huntsville, AL 35801
Phone (256) 533-1575
Fax (256) 533-1744

© copyright 2011
These drawings and design intent are the sole property of City of Huntsville which may not be reproduced without written permission.

ALABAMA LICENSED No. 30400 PROFESSIONAL ENGINEER BRIAN LAMAR
11/14/2011

HUNTSVILLE
The Star of Alabama

RIDEOUT ROAD CROSS SECTIONS (STA 19+00 TO STA 22+50)

REDSTONE GATEWAY - PACKAGE 1E

RIDEOUT ROAD INTERIM IMPROVEMENTS

CITY OF HUNTSVILLE
HUNTSVILLE, ALABAMA

REV	DATE	DRAWN	CHECKED	DESCRIPTION	TRAFFIC	REAL ESTATE	PE	DRAINAGE
						COH REVIEW		

DRAWN: BSJ
CHECKED: RAN
DATE: NOVEMBER 14, 2011

C11.0

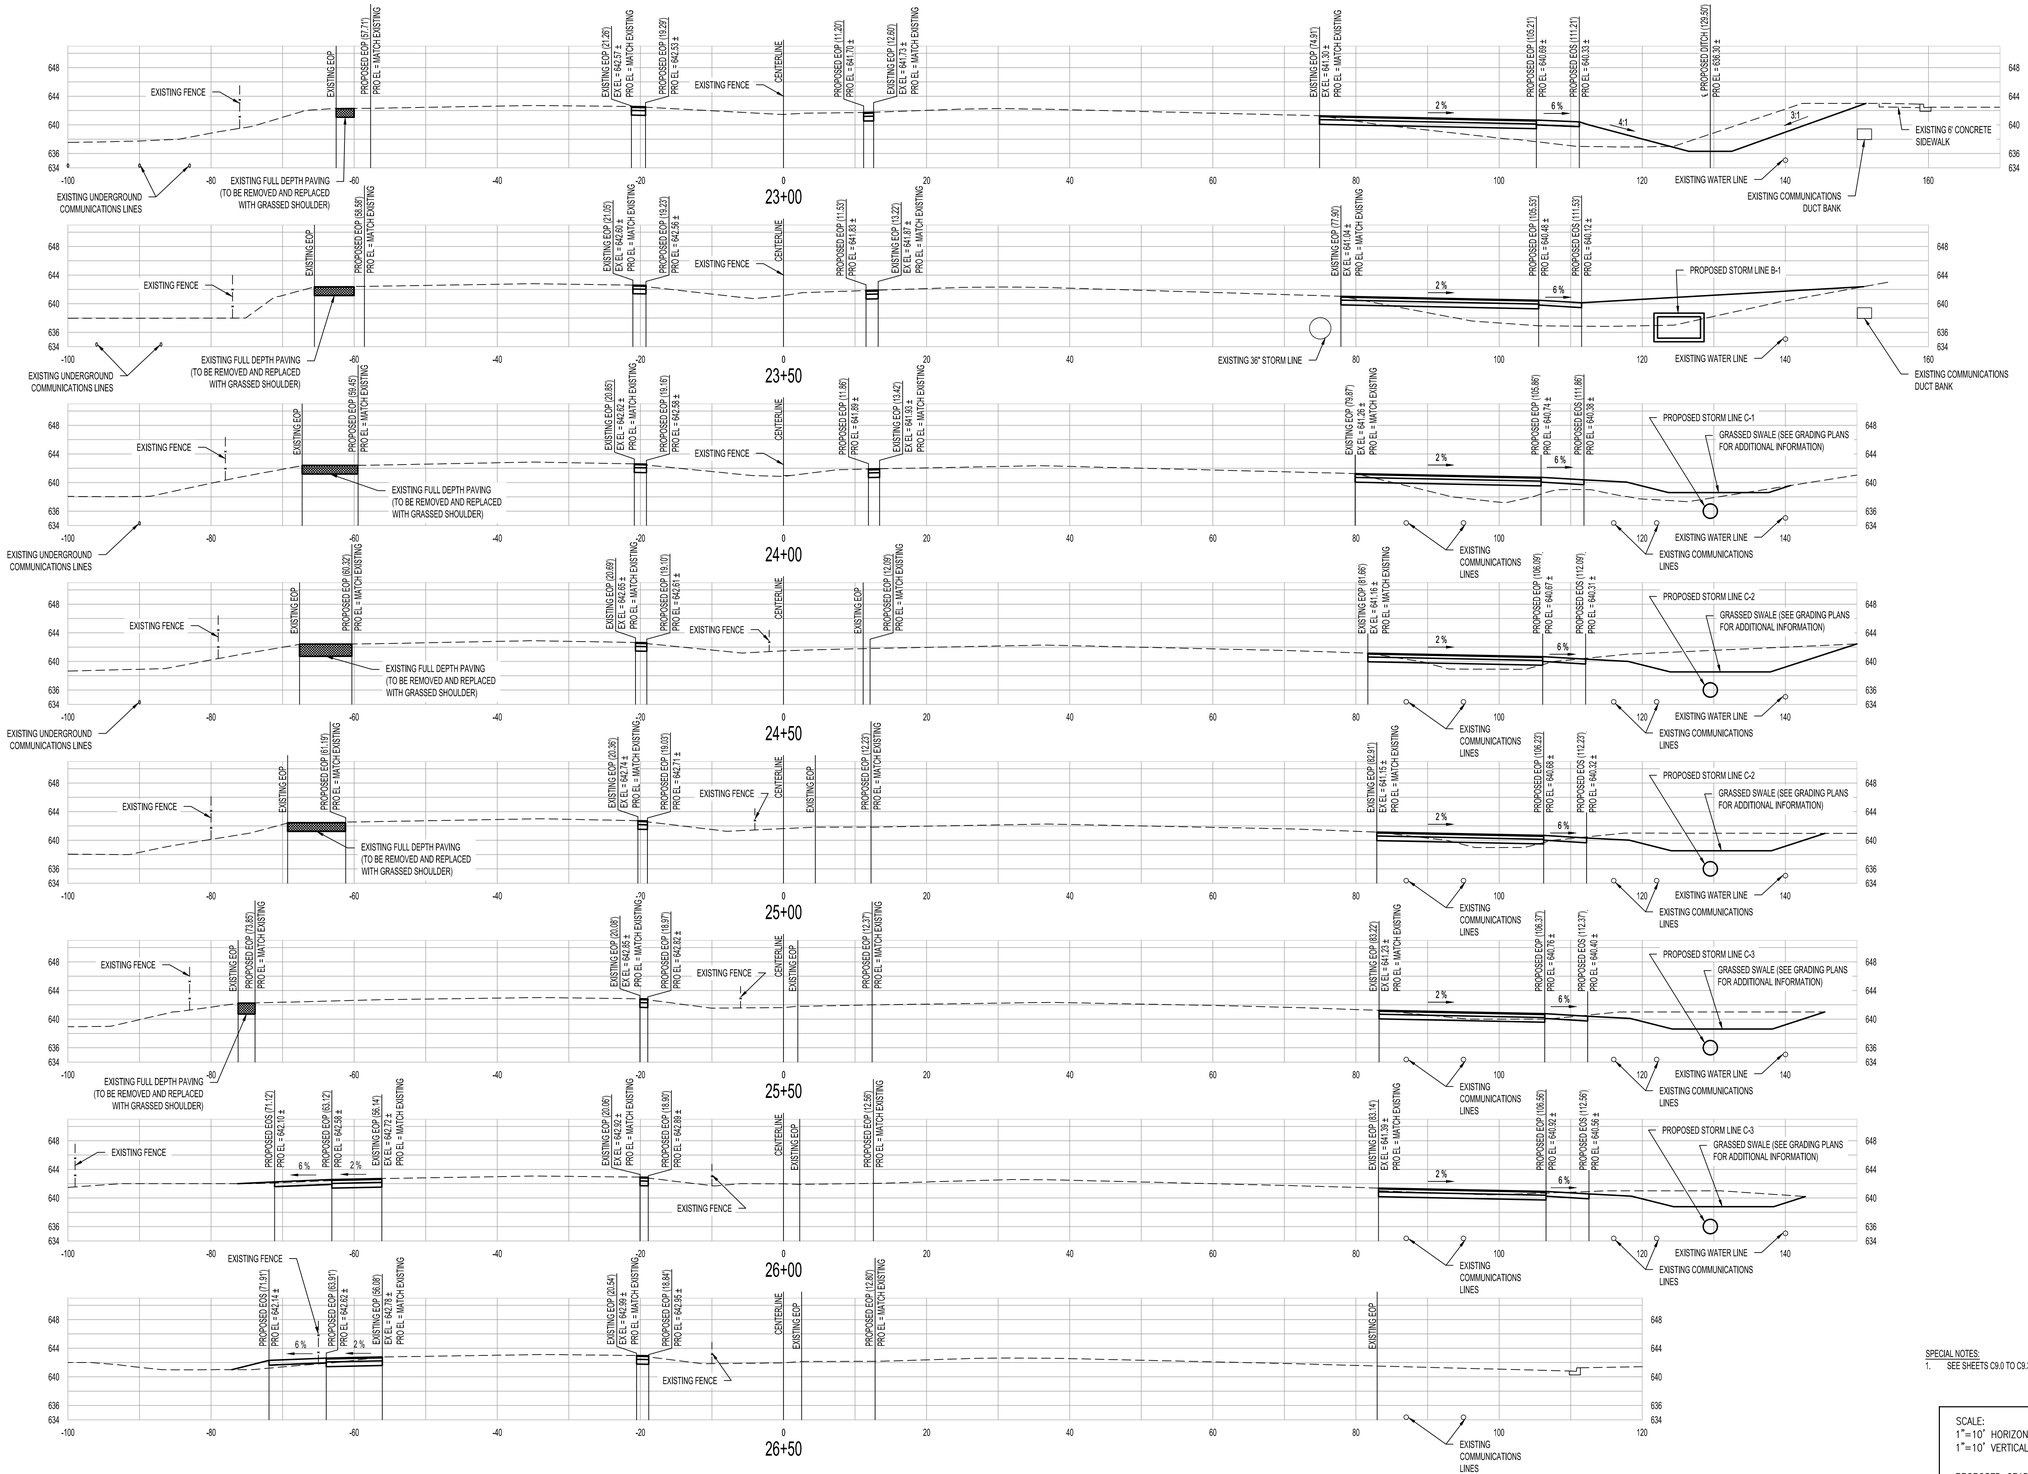

SPECIAL NOTES:
1. SEE SHEETS C9.0 TO C9.3 FOR ALL PROPOSED GRADES.

SCALE:
1"=10' HORIZONTAL
1"=10' VERTICAL

PROPOSED GRADE
EXISTING GRADE

LBYD
Civil and Structural Engineers
Birmingham, Alabama
Atlanta, Georgia
Huntsville, Alabama
Tampa Bay, Florida
www.lbyd.com

LBYD Project Number
302-10-002A

LBYD, Inc.
305 Church Street SW
Suite 719
Huntsville, AL 35801
Phone (256) 533-1575
Fax (256) 533-1744

© copyright 2011
These drawings and design intent are the sole property of City of Huntsville which may not be reproduced without written permission.

ALABAMA LICENSED No. 30400 PROFESSIONAL ENGINEER BRIAN SWINNEY MAR
11/14/2011

HUNTSVILLE
The Star of Alabama

RIDEOUT ROAD CROSS SECTIONS (STA 23+00 TO STA 26+50)

REDSTONE GATEWAY - PACKAGE 1E
RIDEOUT ROAD INTERIM IMPROVEMENTS
CITY OF HUNTSVILLE
HUNTSVILLE, ALABAMA

REV	DATE	DRAWN	CHECKED	DESCRIPTION	TRAFFIC	REAL ESTATE	PE	DRAINAGE
DRAWN: BSJ			CHECKED: RAN		DATE: NOVEMBER 14, 2011			

C11.1

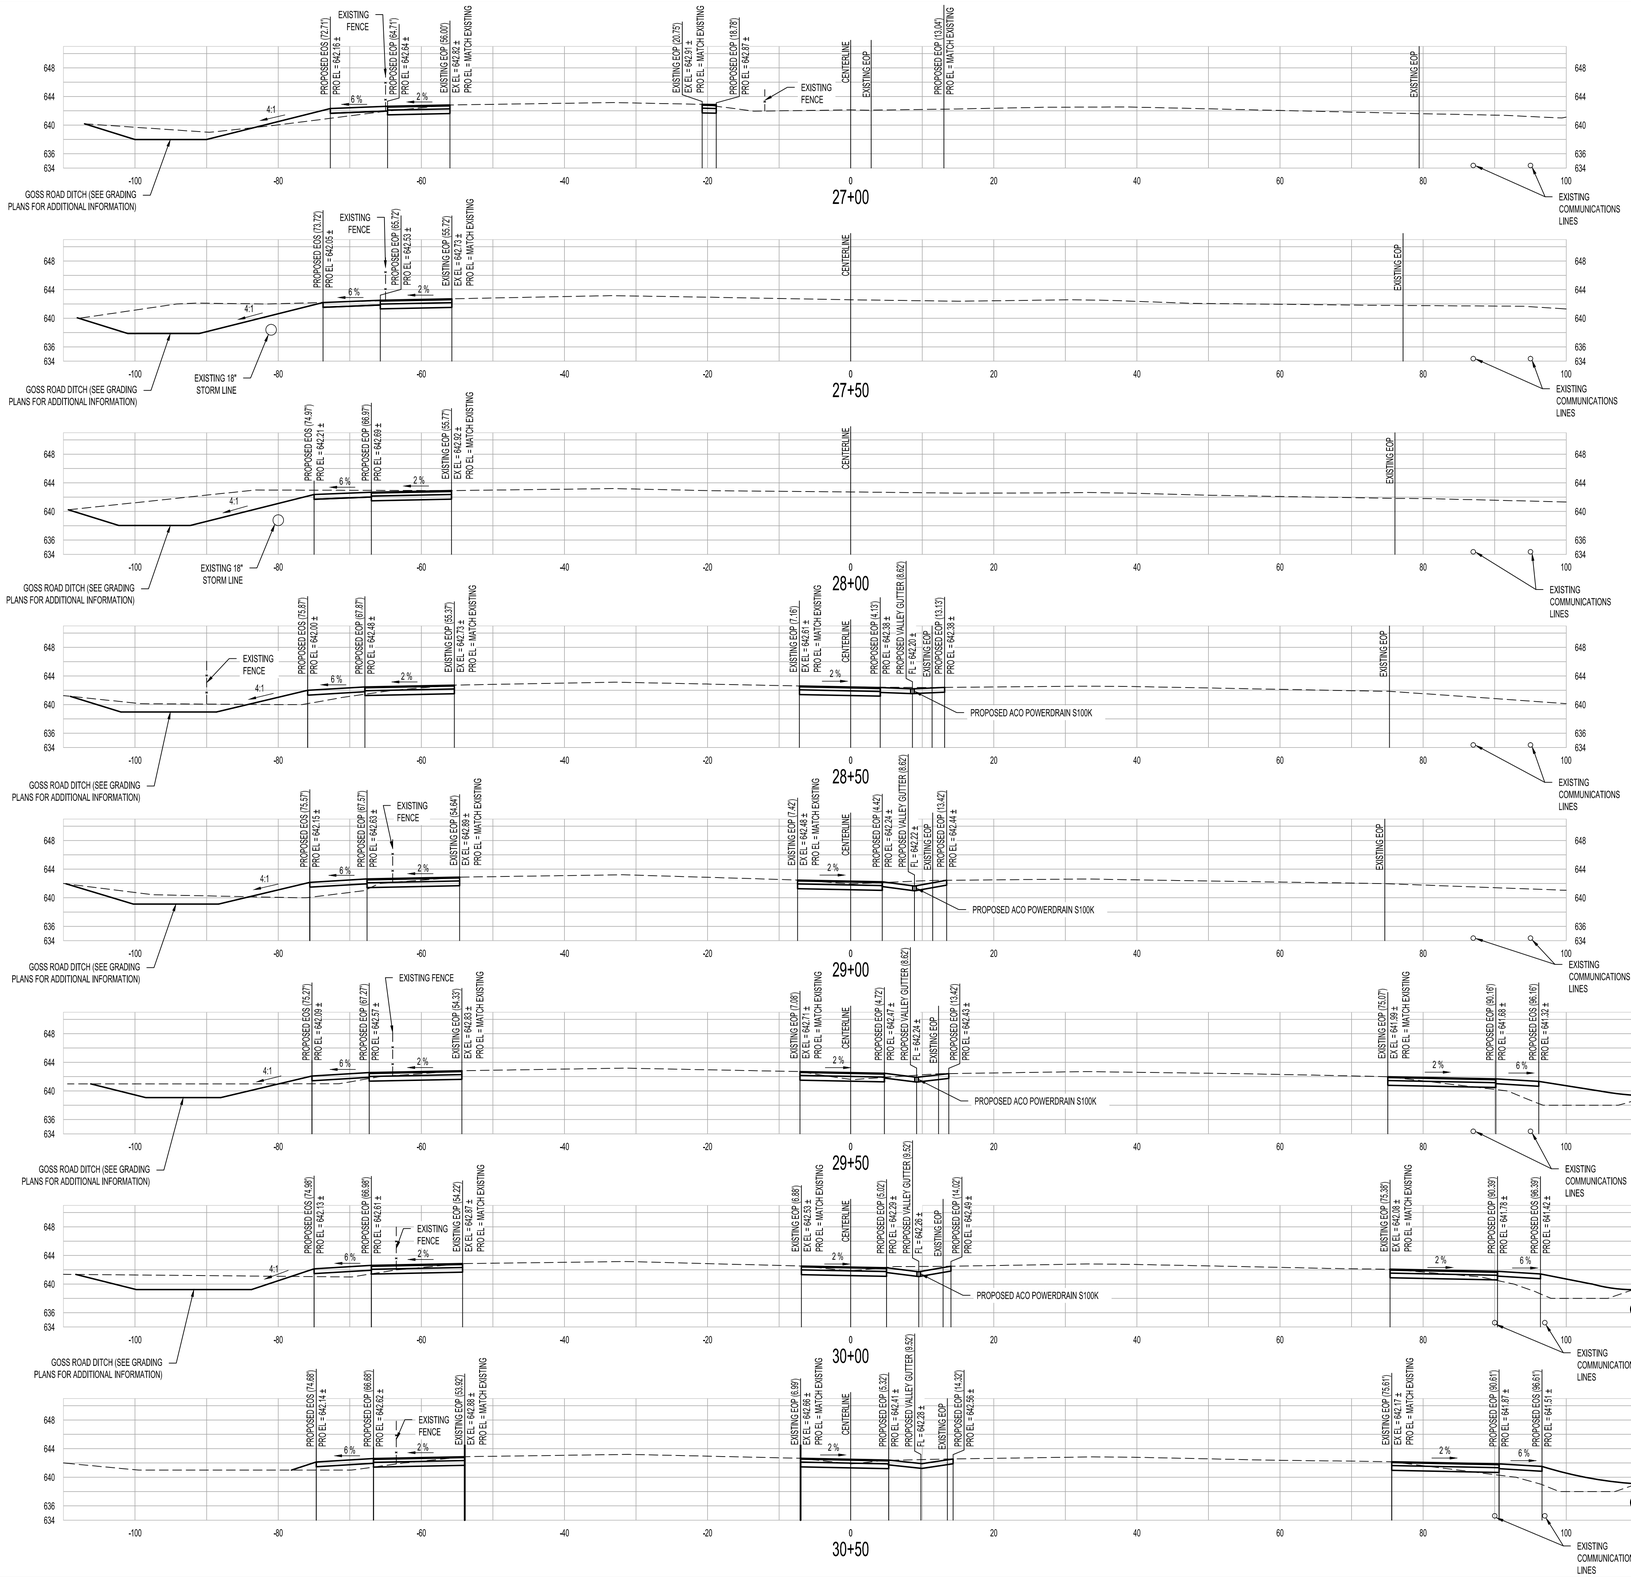

SPECIAL NOTES:
1. SEE SHEETS C9.0 TO C9.3 FOR ALL PROPOSED GRADES.

SCALE:
1"=10' HORIZONTAL
1"=10' VERTICAL

PROPOSED GRADE
EXISTING GRADE

LBYD
Civil and Structural Engineers
Birmingham, Alabama
Atlanta, Georgia
Huntsville, Alabama
Tampa Bay, Florida
www.lbyd.com

LBYD Project Number
302-10-002A

LBYD, Inc.
305 Church Street SW
Suite 719
Huntsville, AL 35801
Phone (256) 533-1575
Fax (256) 533-1744

© copyright 2011
These drawings and design intent are the sole property of City of Huntsville which may not be reproduced without written permission.

ALABAMA LICENSED No. 30400 PROFESSIONAL ENGINEER BRIAN SWINDLE MARR
11/14/2011

HUNTSVILLE
The Star of Alabama

RIDEOUT ROAD CROSS SECTIONS (STA 27+00 TO STA 30+50)

REDSTONE GATEWAY - PACKAGE 1E
RIDEOUT ROAD INTERIM IMPROVEMENTS
CITY OF HUNTSVILLE
HUNTSVILLE, ALABAMA

REV	DATE	DRAWN	CHECKED	DESCRIPTION	DATE: NOVEMBER 14, 2011
				TRAFFIC / REAL ESTATE / PE / DRAINAGE	CON REVIEW
DRAWN: BSJ		DATE	CHECKED: RAN		

C11.2

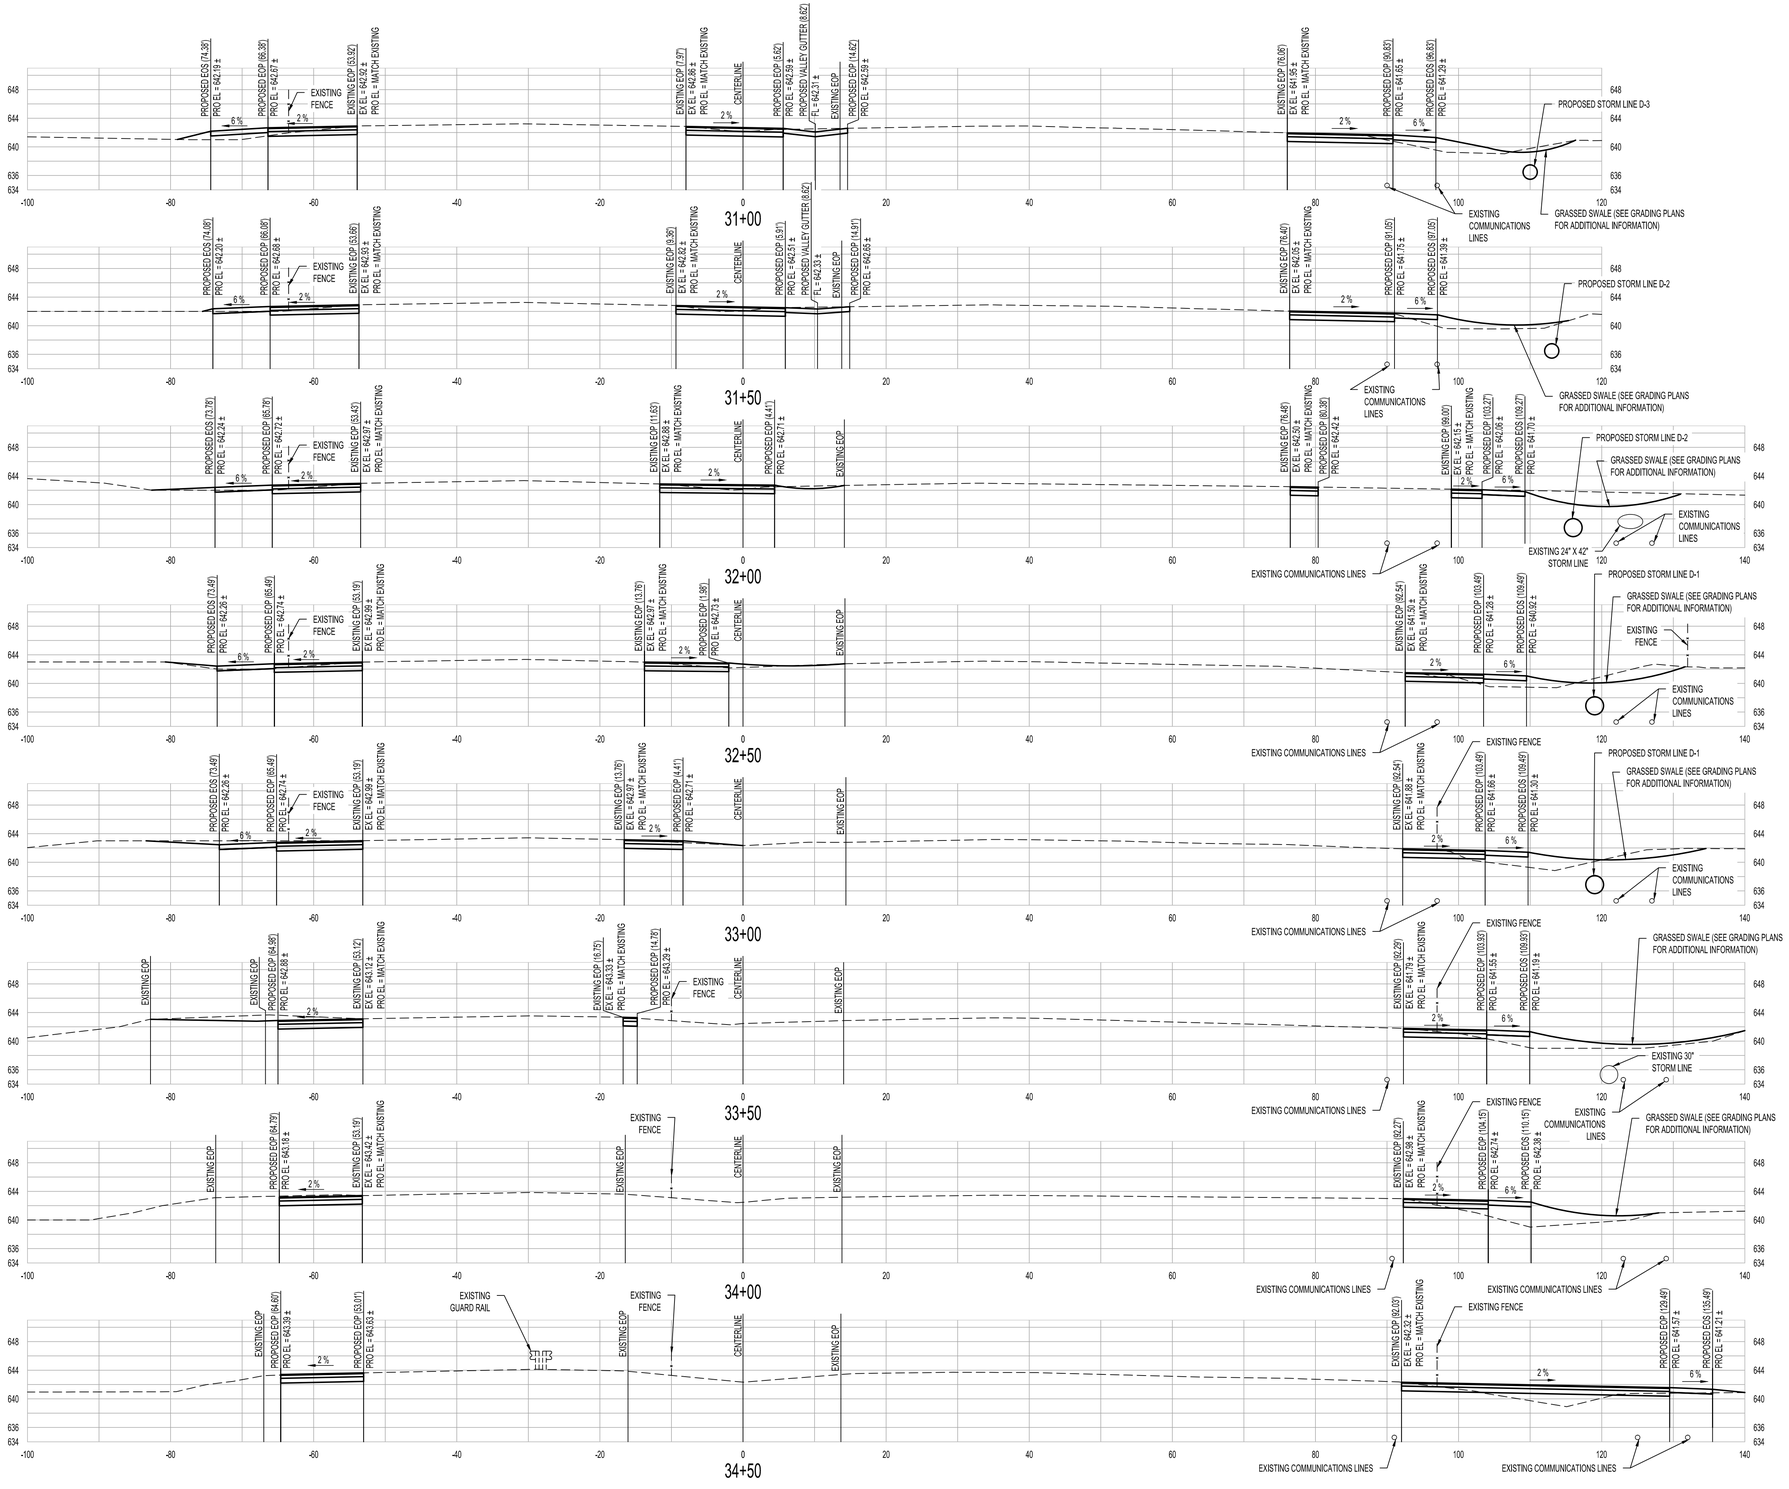

SPECIAL NOTES:

1. SEE SHEETS C9.0 TO C9.3 FOR ALL PROPOSED GRADES.

SCALE:
1"=10' HORIZONTAL
1"=10' VERTICAL

PROPOSED GRADE ———
EXISTING GRADE - - - - - -

LBYD
Civil and Structural Engineers
Birmingham, Alabama
Atlanta, Georgia
Huntsville, Alabama
Tampa Bay, Florida
www.lbyd.com

LBYD Project Number
302-10-002A

LBYD, Inc.
305 Church Street SW
Suite 719
Huntsville, AL 35801
Phone (256) 533-1575
Fax (256) 533-1744

© copyright 2011
These drawings and design intent are the sole property of City of Huntsville which may not be reproduced without written permission.

ALABAMA LICENSED No. 30400 PROFESSIONAL ENGINEER BRIAN SUMMAR
11/14/2011

HUNTSVILLE
The Star of Alabama

RIDEOUT ROAD CROSS SECTIONS ISTA 31+00 TO STA 34+50

REDSTONE GATEWAY - PACKAGE 1E

RIDEOUT ROAD INTERIM IMPROVEMENTS

CITY OF HUNTSVILLE
HUNTSVILLE, ALABAMA

REV	DATE	DRAWN	CHECKED	DESCRIPTION	TRAFFIC	R/W & EASEMENT	PE	DRAINAGE

DRAWN: BSJ
DATE: NOVEMBER 14, 2011
CHECKED: RAN

C11.3

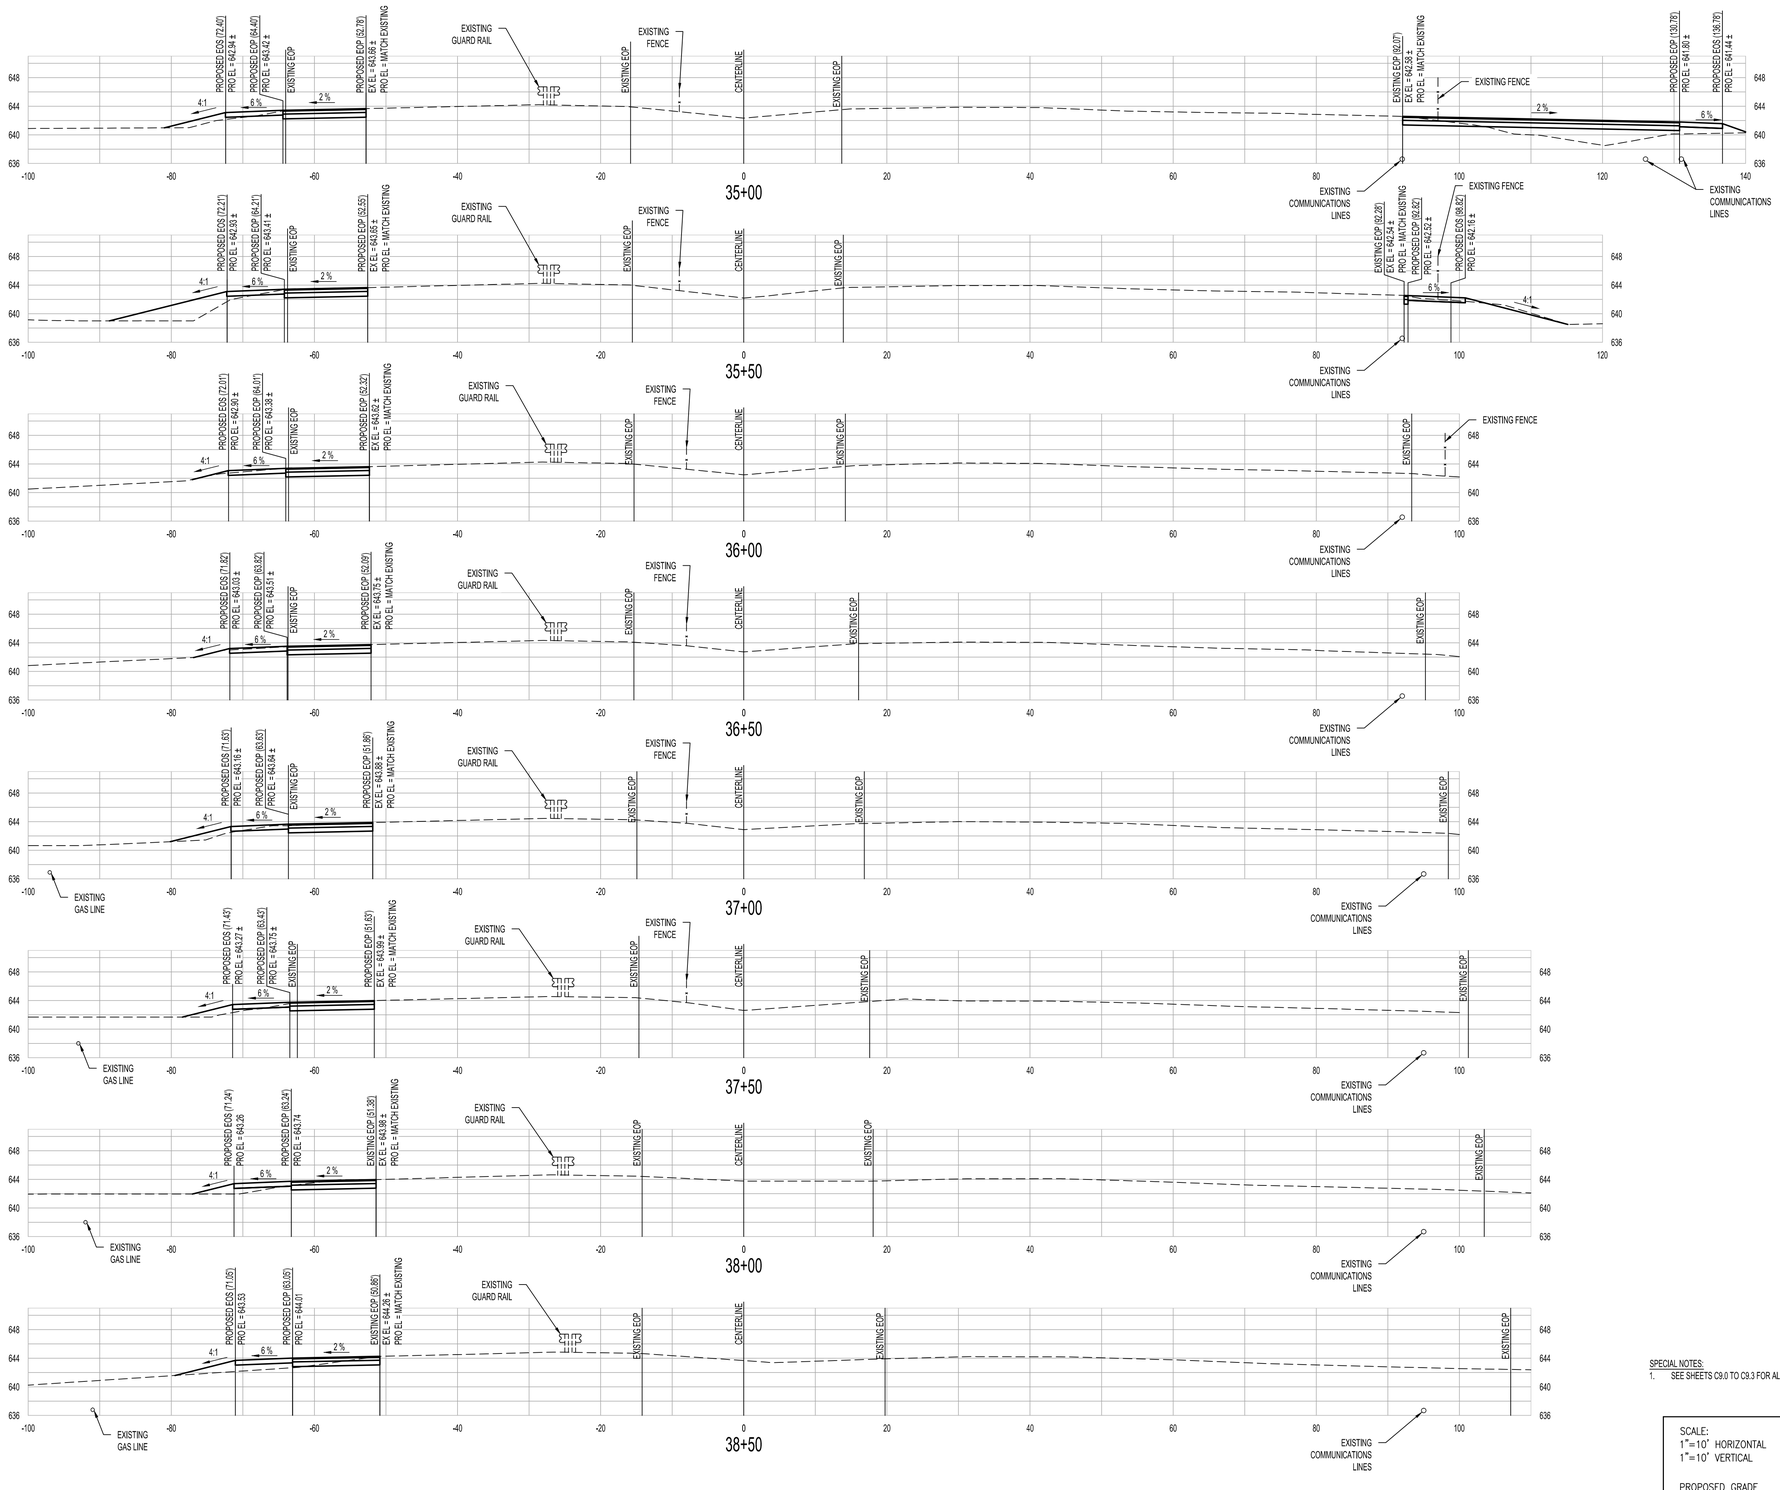

SPECIAL NOTES:
1. SEE SHEETS C9.0 TO C9.3 FOR ALL PROPOSED GRADES.

SCALE:
1"=10' HORIZONTAL
1"=10' VERTICAL

PROPOSED GRADE ———
EXISTING GRADE - - - - -

LBYD
Civil and Structural Engineers
Birmingham, Alabama
Atlanta, Georgia
Huntsville, Alabama
Tampa Bay, Florida
www.lbyd.com

LBYD Project Number
302-10-002A

LBYD, Inc.
305 Church Street SW
Suite 719
Huntsville, AL 35801
Phone (256) 533-1575
Fax (256) 533-1744

© copyright 2011
These drawings and design intent are the sole property of City of Huntsville which may not be reproduced without written permission.

ALABAMA LICENSED No. 30400 PROFESSIONAL ENGINEER BRIAN K. MAR
11/14/2011

HUNTSVILLE
The Star of Alabama

RIDEOUT ROAD CROSS SECTIONS ISTA 35+00 TO STA 38+50

REDSTONE GATEWAY - PACKAGE 1E

RIDEOUT ROAD INTERIM IMPROVEMENTS

CITY OF HUNTSVILLE
HUNTSVILLE, ALABAMA

DATE	DRAWN	CHECKED	DESCRIPTION	TRAFFIC	R/W & EASMT.	PE	DRAINAGE
11/15/2011	BSJ	RAN					

DATE: NOVEMBER 14, 2011
CHECKED: RAN
DRAWN: BSJ

C11.4

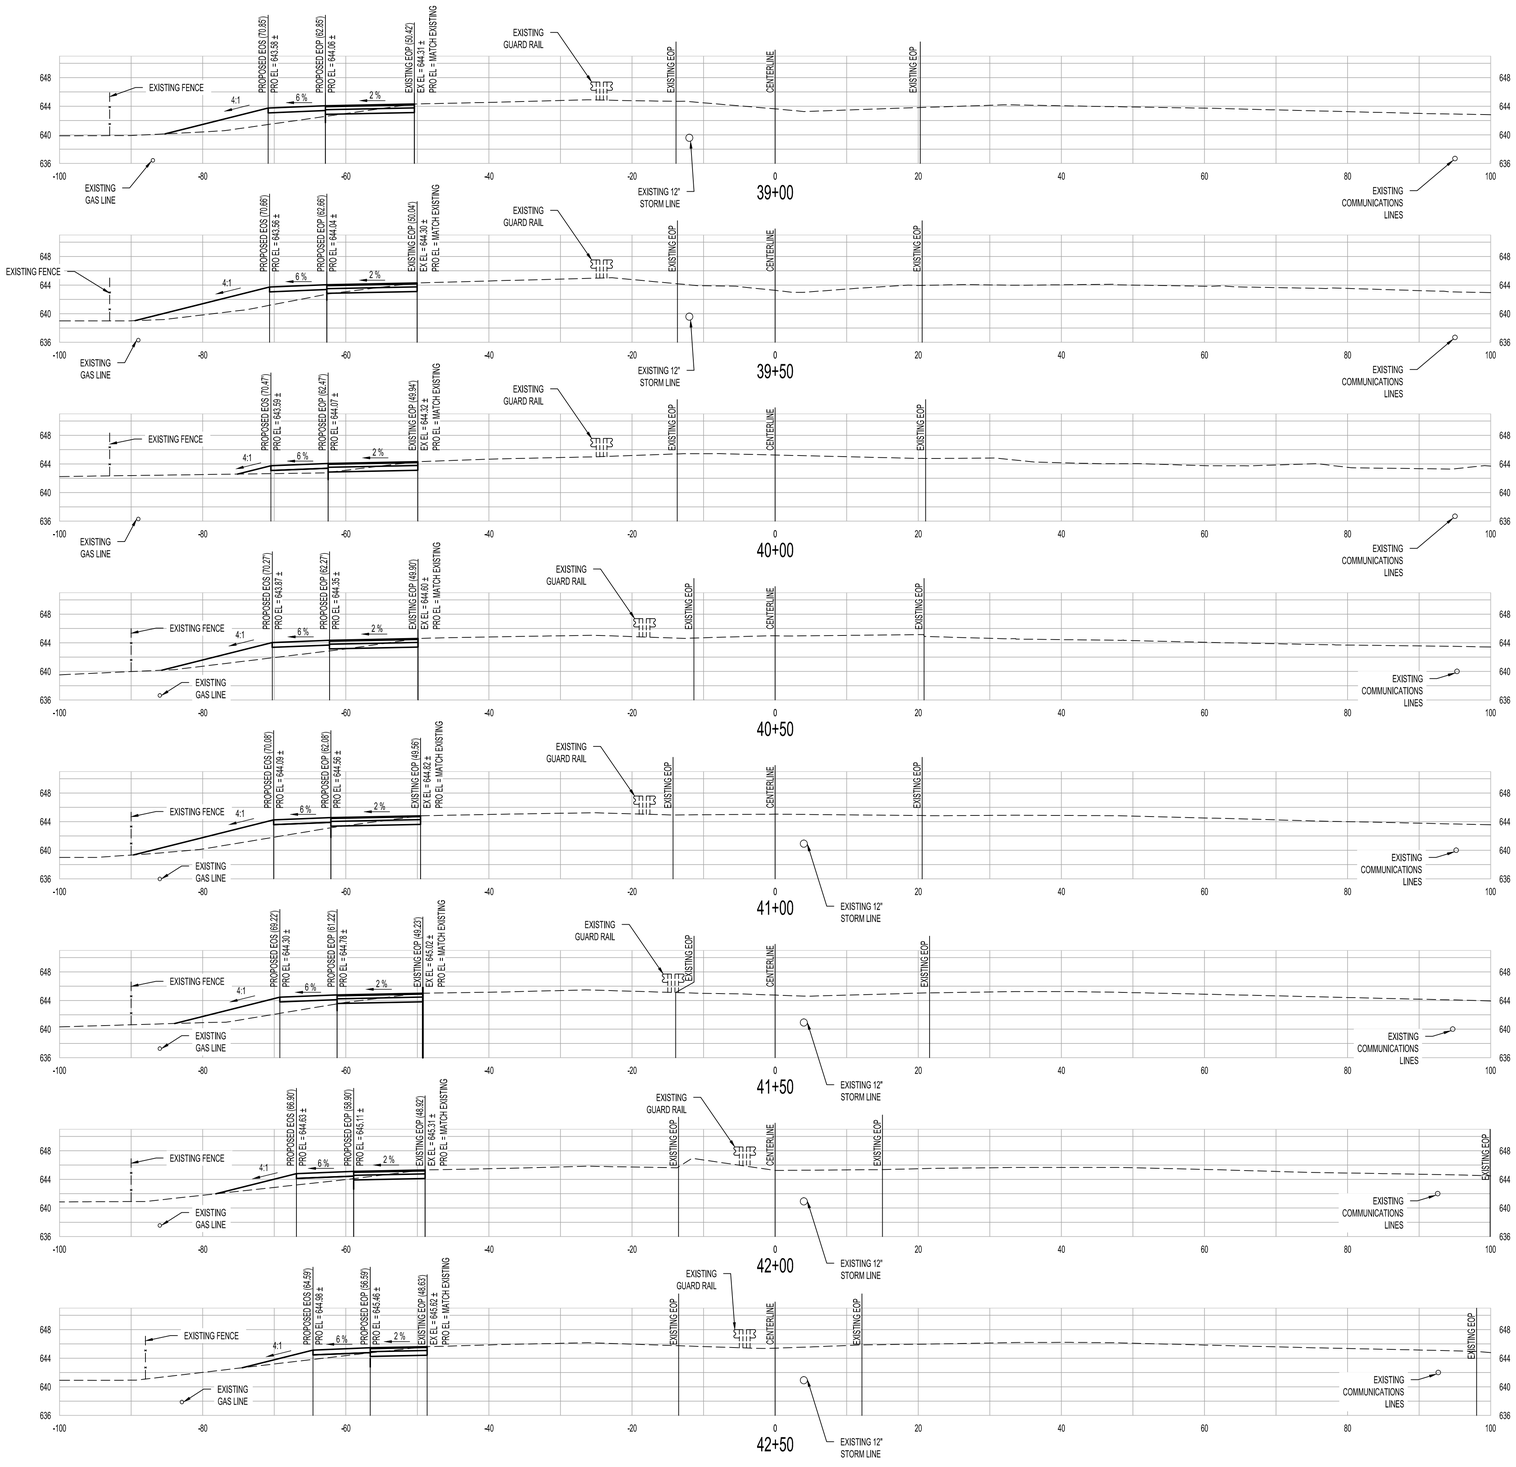

SPECIAL NOTES:

1. SEE SHEETS C9.0 TO C9.3 FOR ALL PROPOSED GRADES.

SCALE:
1"=10' HORIZONTAL
1"=10' VERTICAL

PROPOSED GRADE ———
EXISTING GRADE - - - - -

LBYD
Civil and Structural Engineers
Birmingham, Alabama
Atlanta, Georgia
Huntsville, Alabama
Tampa Bay, Florida
www.lbyd.com

LBYD Project Number
302-10-002A

LBYD, Inc.
305 Church Street SW
Suite 719
Huntsville, AL 35801
Phone (256) 533-1575
Fax (256) 533-1744

© copyright 2011
These drawings and design intent are the sole property of City of Huntsville which may not be reproduced without written permission.

ALABAMA LICENSED No. 30400 PROFESSIONAL ENGINEER BRIAN SWINDLE MAR
11/14/2011

HUNTSVILLE
The Star of Alabama

RIDEOUT ROAD CROSS SECTIONS (STA 39+00 TO STA 42+50)

REDSTONE GATEWAY - PACKAGE 1E

RIDEOUT ROAD INTERIM IMPROVEMENTS
CITY OF HUNTSVILLE
HUNTSVILLE, ALABAMA

REV	DATE	DRAWN	CHECKED	DESCRIPTION	TRAFFIC	REAL ESTATE	PC CON REVIEW	DRAINAGE
DRAWN: BSJ			CHECKED: RAN		DATE: NOVEMBER 14, 2011			

C11.5

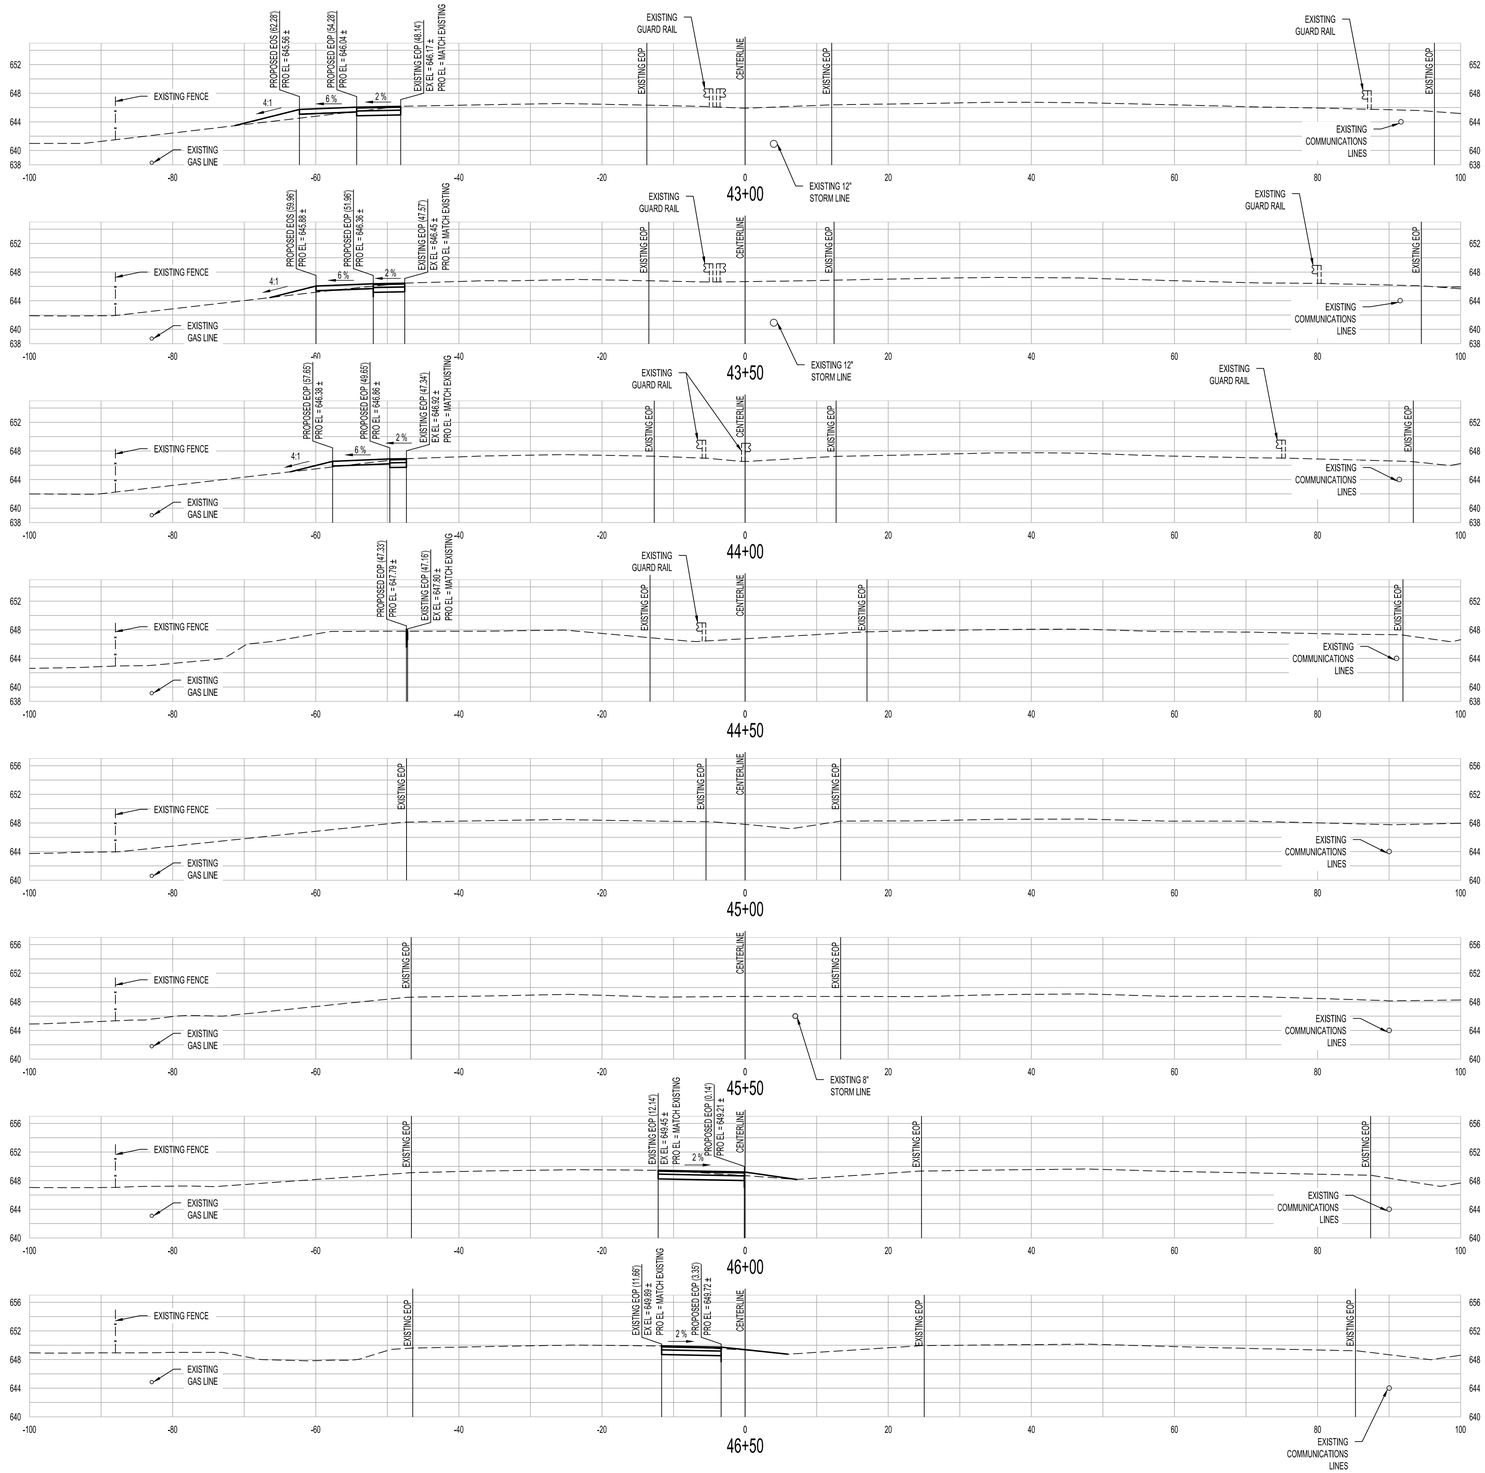

SPECIAL NOTES:

1. SEE SHEETS C9.0 TO C9.3 FOR ALL PROPOSED GRADES.

SCALE:
1"=10' HORIZONTAL
1"=10' VERTICAL

PROPOSED GRADE ———
EXISTING GRADE - - - - -

LBYD
Civil and Structural Engineers
Birmingham, Alabama
Atlanta, Georgia
Huntsville, Alabama
Tampa Bay, Florida
www.lbyd.com

LBYD Project Number
302-10-002A

LBYD, Inc.
305 Church Street SW
Suite 719
Huntsville, AL 35801
Phone (256) 533-1575
Fax (256) 533-1744

© copyright 2011
These drawings and design intent are the sole property of City of Huntsville which may not be reproduced without written permission.

ALABAMA LICENSED No. 30400 PROFESSIONAL ENGINEER BRIAN S. WINSTEAD
11/14/2011

HUNTSVILLE
The Star of Alabama

RIDEOUT ROAD CROSS SECTIONS (STA 43+00 TO STA 46+50)

REDSTONE GATEWAY - PACKAGE 1E

RIDEOUT ROAD INTERIM IMPROVEMENTS

CITY OF HUNTSVILLE
HUNTSVILLE, ALABAMA

REV	DATE	DRAWN	CHECKED	DESCRIPTION	TRAFFIC	REAL ESTATE	PC	DRAINAGE
DRAWN:	BSJ	CHECKED:	RAN	DATE: NOVEMBER 14, 2011		CON	REVIEW	

C11.6

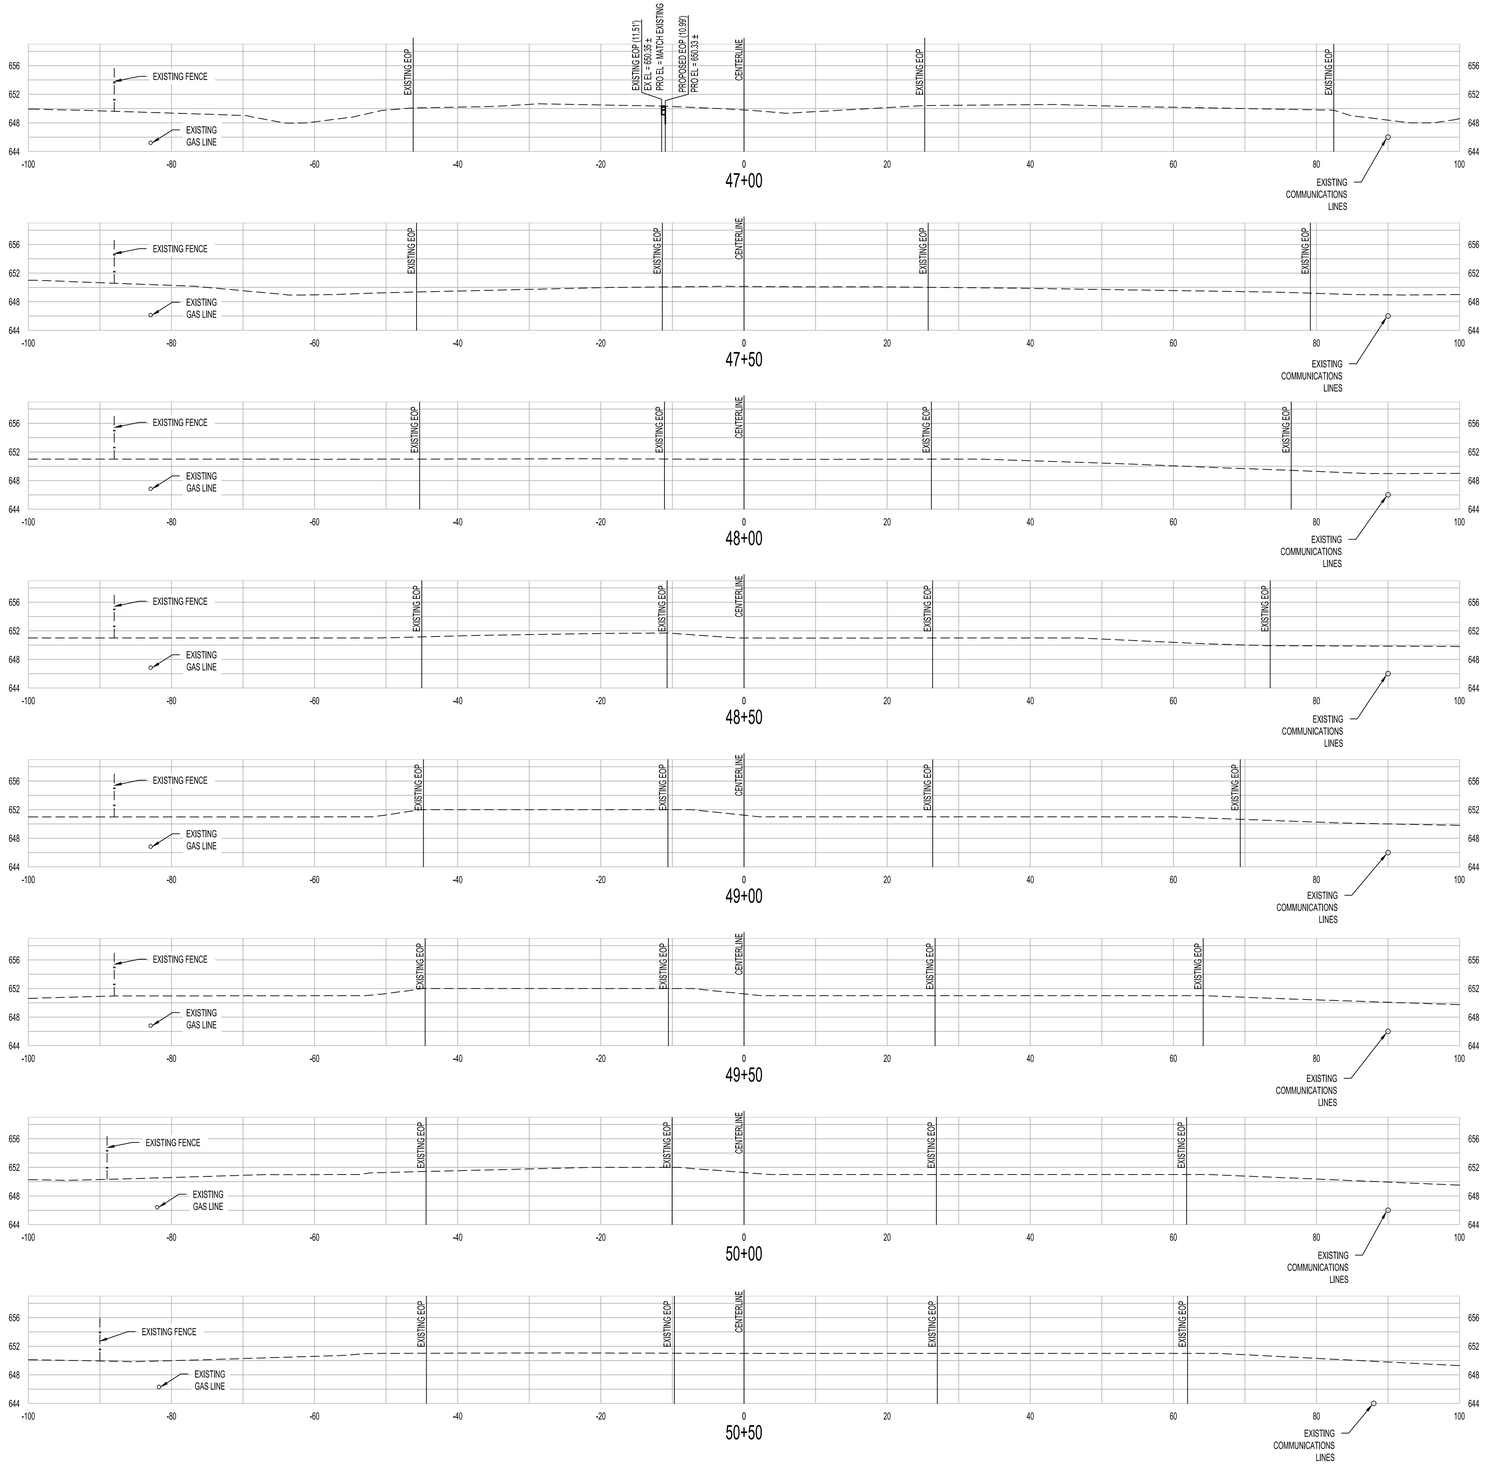

SPECIAL NOTES:
1. SEE SHEETS C9.0 TO C9.3 FOR ALL PROPOSED GRADES.

SCALE:
1"=10' HORIZONTAL
1"=10' VERTICAL

PROPOSED GRADE ———
EXISTING GRADE - - - - -

LBYD
Civil and Structural Engineers
Birmingham, Alabama
Atlanta, Georgia
Huntsville, Alabama
Tampa Bay, Florida
www.lbyd.com

LBYD Project Number
302-10-002A

LBYD, Inc.
305 Church Street SW
Suite 719
Huntsville, AL 35801
Phone (256) 533-1575
Fax (256) 533-1744

© copyright 2011
These drawings and design intent are the sole property of City of Huntsville which may not be reproduced without written permission.

ALABAMA LICENSED No. 30400 PROFESSIONAL ENGINEER BRIAN K. MARR
11/14/2011

HUNTSVILLE
The Star of Alabama

RIDEOUT ROAD CROSS SECTIONS (STA 47+00 TO STA 50+50)

REDSTONE GATEWAY - PACKAGE 1E
RIDEOUT ROAD INTERIM IMPROVEMENTS
CITY OF HUNTSVILLE
HUNTSVILLE, ALABAMA

REV	DATE	DRAWN	CHECKED	DESCRIPTION	TRAFFIC	REAL ESTATE	CONTROL	PE	DRAINAGE

DRAWN: BSJ
DATE: NOVEMBER 14, 2011
CHECKED: RAN

C11.7

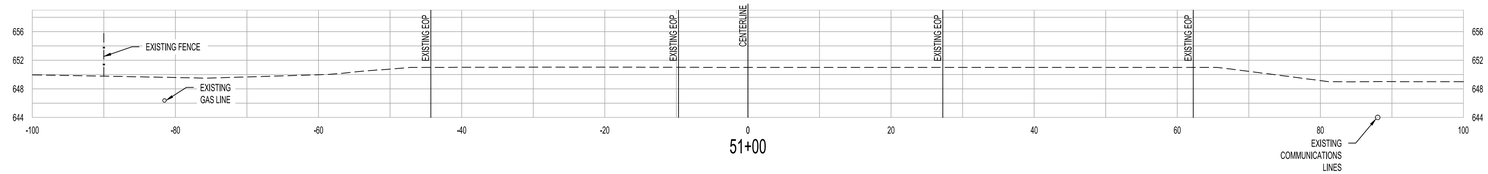

51+00

51+50

52+00

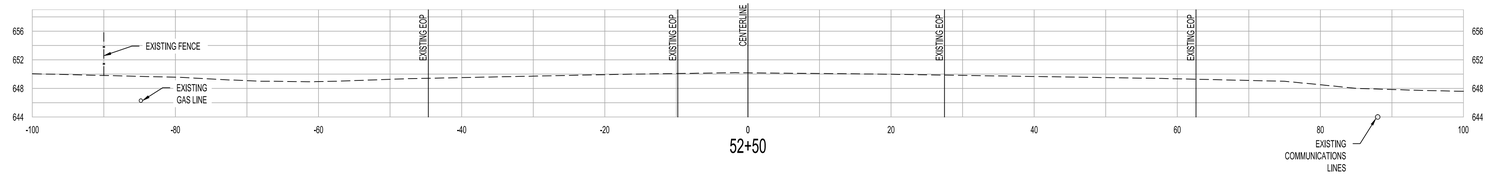

52+50

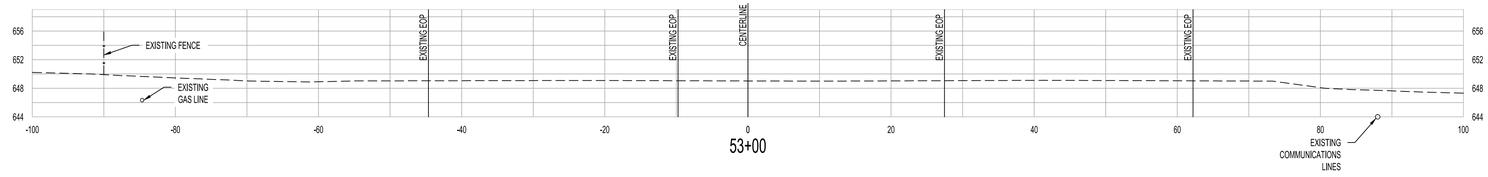

53+00

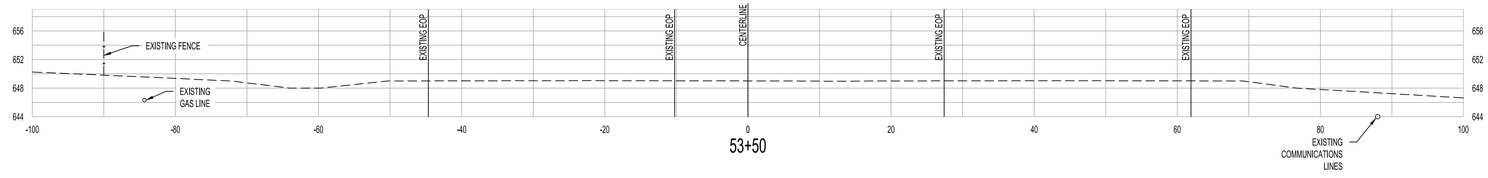

53+50

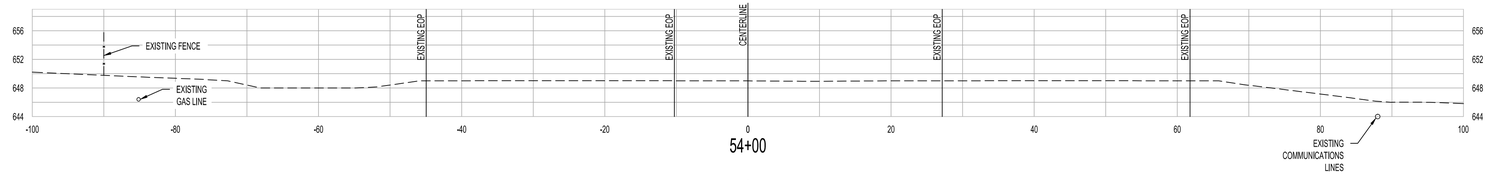

54+00

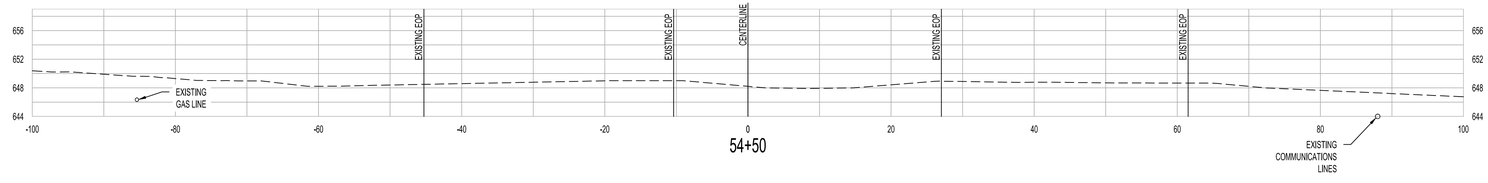

54+50

SPECIAL NOTES:
1. SEE SHEETS C9.0 TO C9.3 FOR ALL PROPOSED GRADES.

SCALE:
1"=10' HORIZONTAL
1"=10' VERTICAL

PROPOSED GRADE ————
EXISTING GRADE - - - - -

LBYD
Civil and Structural Engineers
Birmingham, Alabama
Atlanta, Georgia
Huntsville, Alabama
Tampa Bay, Florida
www.lbyd.com

LBYD Project Number
302-10-002A

LBYD, Inc.
305 Church Street SW
Suite 719
Huntsville, AL 35801
Phone (256) 533-1575
Fax (256) 533-1744

© copyright 2011
These drawings and design intent are the sole property of City of Huntsville which may not be reproduced without written permission.

ALABAMA LICENSED No. 30400 PROFESSIONAL ENGINEER BRIAN LAMAR
11/14/2011

HUNTSVILLE
The Star of Alabama

RIDEOUT ROAD CROSS SECTIONS (STA 50+00 TO STA 54+50)

REDSTONE GATEWAY - PACKAGE 1E

RIDEOUT ROAD INTERIM IMPROVEMENTS
CITY OF HUNTSVILLE
HUNTSVILLE, ALABAMA

REV	DATE	DRAWN	CHECKED	DESCRIPTION	TRAFFIC	REAL ESTATE	COH REVIEW	PE	DRAINAGE

DRAWN: BSJ
CHECKED: RAN
DATE: NOVEMBER 14, 2011

C11.8