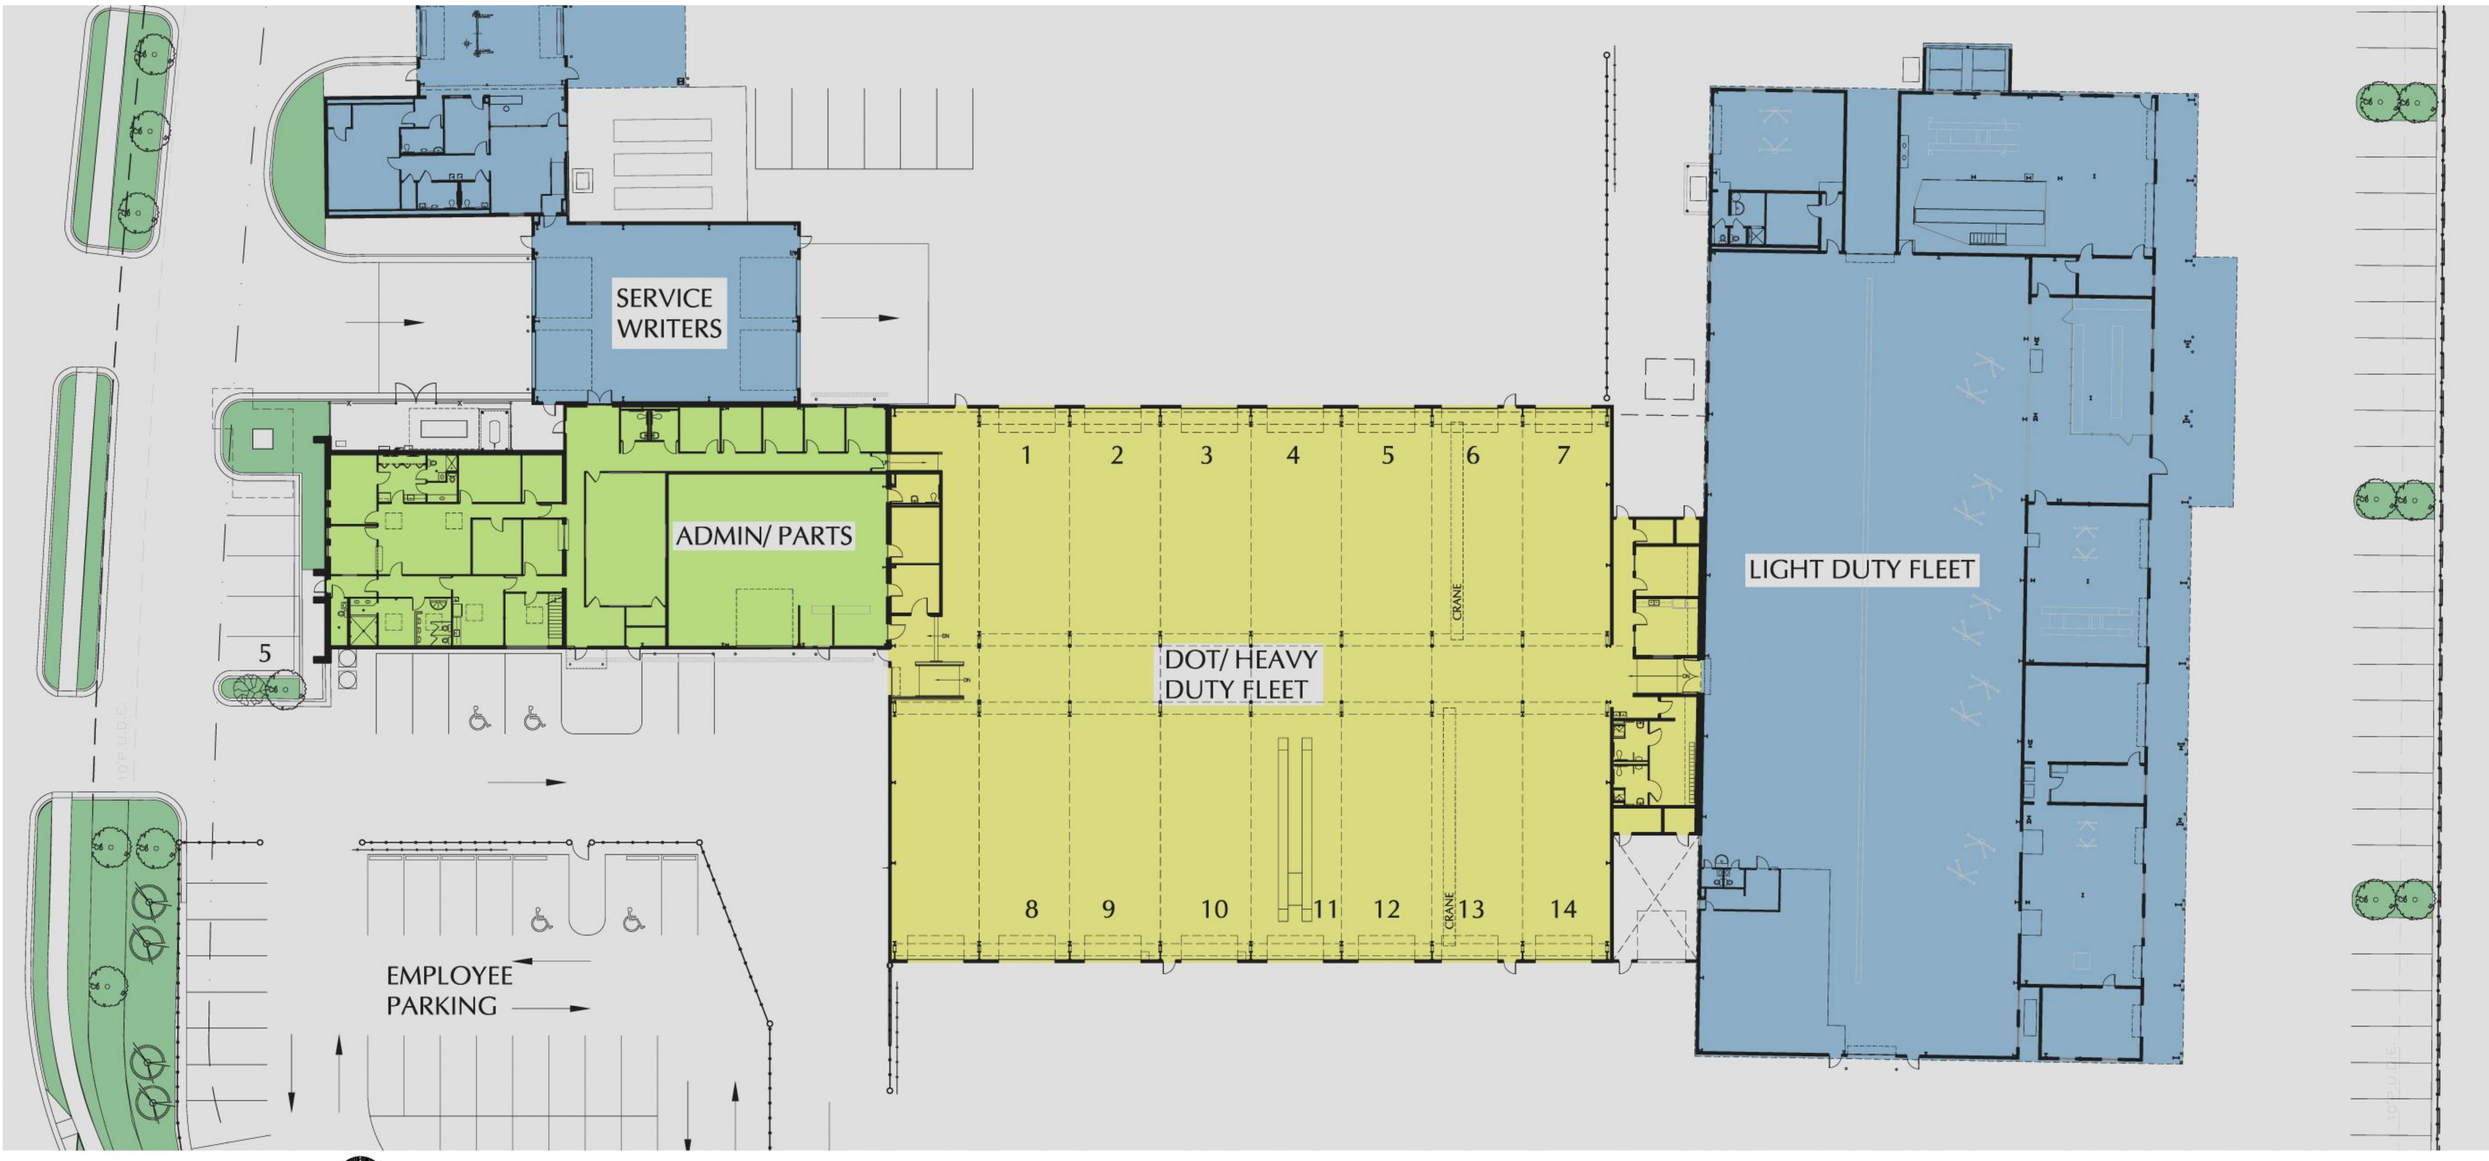

floor plan

NORTH

new addition

HUNTSVILLE FLEET MANAGEMENT

SKT ARCHITECTS, PC